
APPROVED 4 BR HOMES
Acknowledgement Of
Plans Submittal ONLY!
Angie Blount Date 2/26/03
Patrick Mitchell Date 02/27/03

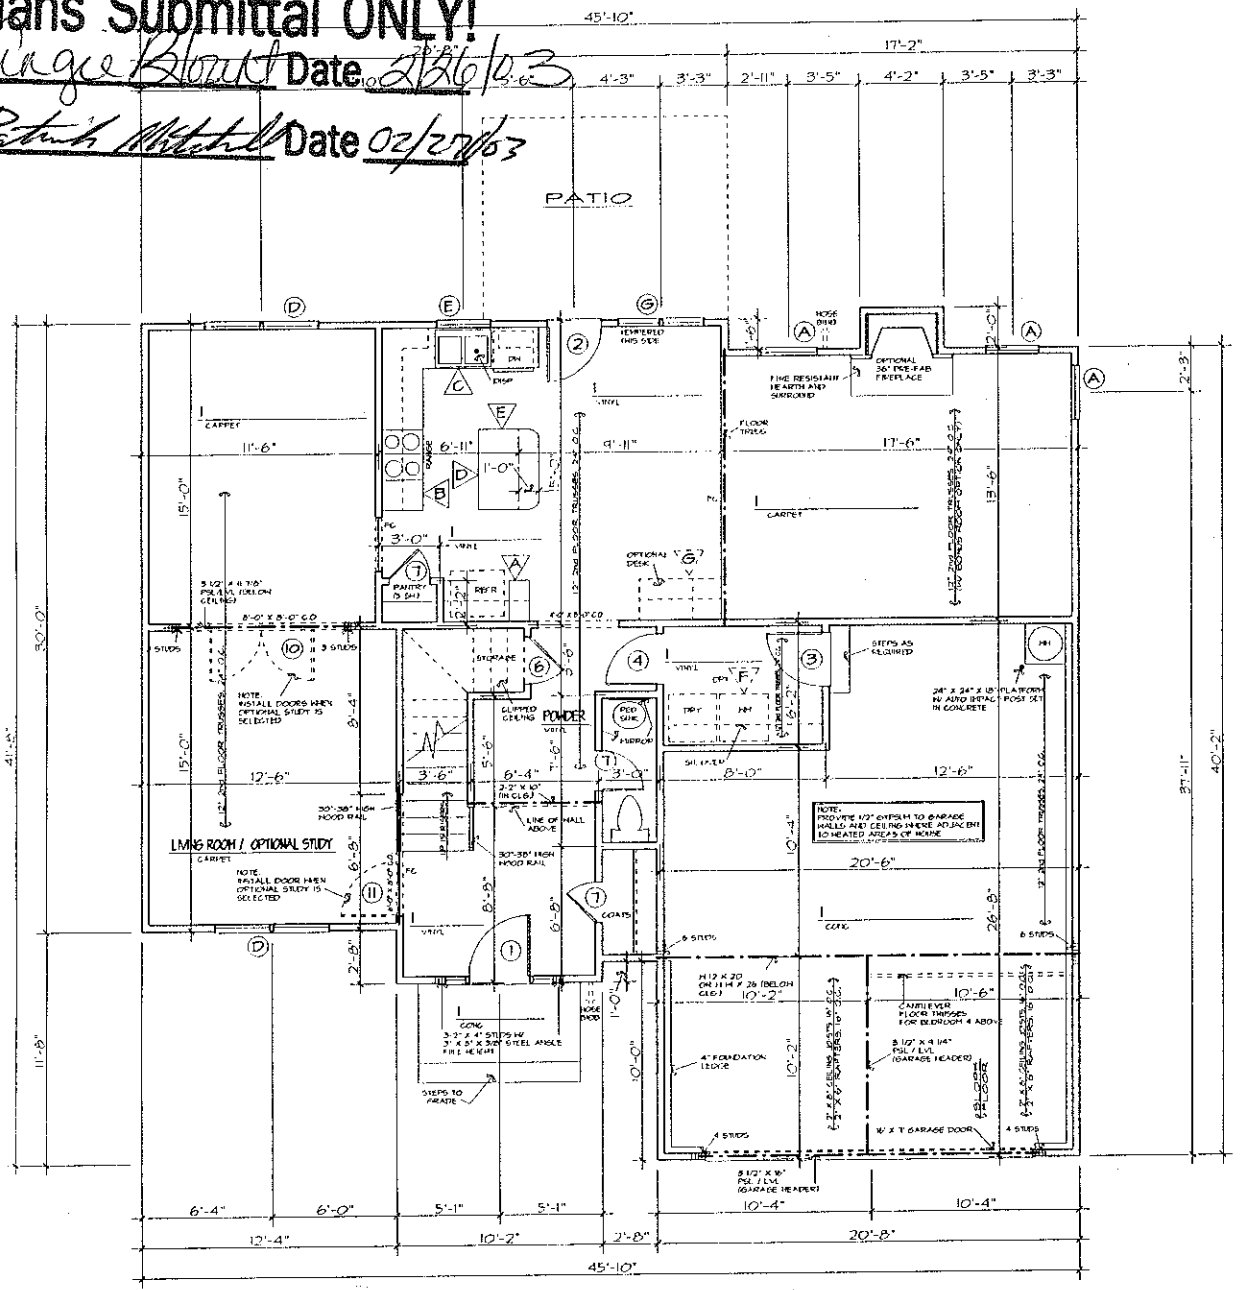

FIRST FLOOR PLAN SCALE: 1/4" = 1'-0" BEARING WALLS SYMBOL = ═══

DOOR SCHEDULE

NO.	SIZE	DESCRIPTION
①	3'-0" X 6'-8" X 1 3/4" WITH 12" SIDELIGHTS.	SEE FRONT ELEVATIO
②	2'-8" X 6'-8" X 1 3/4"	FIFTEEN LIGH
③	2'-8" X 6'-8" X 1 3/4"	20 MINUTE RATE
④	2'-8" X 6'-8" X 1 3/8"	6 PANEL COLONIA
⑤	2'-6" X 6'-8" X 1 3/8"	6 PANEL COLONIA
⑥	2'-4" X 6'-8" X 1 3/8"	6 PANEL COLONIA
⑦	2'-0" X 6'-8" X 1 3/8"	6 PANEL COLONIA
⑧	1'-6" X 6'-8" X 1 3/8"	6 PANEL COLONIA
⑨	2-2'-0" X 6'-8" X 1 3/8"	6 PANEL COLONIA
⑩	2-2'-6" X 6'-8" X 1 3/8"	"FRENCH", 15 LIGH
⑪	2'-8" X 6'-8" X 1 3/8"	15 LIGHT
⑫	2- 1'-6" X 6'-8" X 1 3/8"	6 PANEL COLONIA

WINDOW SCHEDULE

TYPE	SIZE	DESCRIPTION
Ⓐ	2'-8" X 6'-0"	VINYL S.H., 18 LT
Ⓑ	2'-8" X 5'-0"	VINYL S.H., 12 LT
Ⓒ	2-2'-8" X 5'-0"	VINYL S.H., 12 LT
Ⓓ	2-2'-8" X 6'-0"	VINYL S.H., 18 LT
Ⓔ	2'-8" X 3'-0"	VINYL S.H., 12 LT
Ⓕ	4'-0" X 4'-4"	VINYL FIXED, TEMPER
Ⓖ	2-2'-0" X 6'-0"	VINYL S.H., 12 LT
Ⓗ	5'-4" X 4'-4" W/ 5'-4" BASE (2'-8" RAD.) TRANSOM	VINYL FIXE
Ⓘ	3'-0" X 1'-0"	VINYL, HORIZ. SLID

* SEE PLAN FOR TEMPERED LOCATION

HEADER NOTES - FIRST FLOOR:

1. ALL EXTERIOR HEADERS ON FIRST FLOOR SHALL BE 2-2" X 10" NO 2 SOUTHERN YELLOW PINE OR BETTER UNLESS OTHERWISE NOTED.
2. ALL INTERIOR LOAD-BEARING HEADERS ON FIRST FLOOR SHALL BE 2-2" X 10" NO 2 SOUTHERN YELLOW PINE OR BETTER UNLESS OTHERWISE NOTED.
3. ALL INTERIOR NON LOAD-BEARING HEADERS ON FIRST FLOOR SHALL BE 2-2" X 4" NO 2 SOUTHERN YELLOW PINE OR SPRUCE PINE FIR OR BETTER UNLESS OTHERWISE NOTED.

AREA:

1ST FLOOR HEATED	1129 ☐
2ND FLOOR HEATED	1121 ☐
BONUS ROOM	229 ☐
TOTAL HEATED AREA	2479 ☐
GARAGE & STORAGE	493 ☐
TOTAL AREA	2972 ☐


NOTES:
1. CONTRACTOR TO VERIFY ALL DIMENSIONS
2. DO NOT SCALE DIMENSIONS FROM PRINTS. PLANS AND DETAILS ARE NOT ALWAYS DRAWN TO SCALE. USE DIMENSIONS GIVEN OR CONTACT DESIGNER FOR FURTHER CLARIFICATION.
3. ALL JOIST AND BEAM SPANS ARE DETERMINED FOR THE USE OF NO. 2 SOUTHERN YELLOW PINE FRAMING LUMBER. THE USE OF ANY OTHER GRADE OR SPECIES MUST BE VERIFIED.
4. FLOOR TO TOP PLATE FIRST FLOOR = 9'-1 1/2"
5. FLOOR TO MIDDLE HEAD HEIGHT FIRST FLOOR = 7'-0" UNLESS OTHERWISE NOTED
6. DESIGN LOADS FOR FLOOR TRUSSES: 40 P.S.F. LIVE, 10 P.S.F. DEAD
7. DESIGN LOADS FOR CEILING JOISTS: 20 P.S.F. LIVE, 10 P.S.F. DEAD
8. DESIGN LOADS FOR RAFTERS: 20 P.S.F. LIVE, 5 P.S.F. DEAD
9. ALL EXTERIOR WINDOWS AND DOORS THAT HAVE TRANSOMS OVER TO HAVE HEADER IN LINE WITH FLOOR TRUSSES (IF NECESSARY)

WILLIAM BREWSTER CO.
THE CYPRESS - A


DOUGLAS E. TINO, INC.
RESIDENTIAL DESIGN AND DRAFTING SERVICES
11917 SAM ROPER DRIVE
CHARLOTTE, NORTH CAROLINA 28269
PHONE: 704/948-7280 FAX: 704/948-7295

REVISIONS: 10/02/00
DR. BY: CAD
SHEET: 2

APPROVED 4 BR HOME
Acknowledgement Of
Plans Submittal ONLY!
Cage Blount Date 2/26/03
Patsy Mitchell Date 02/27/03

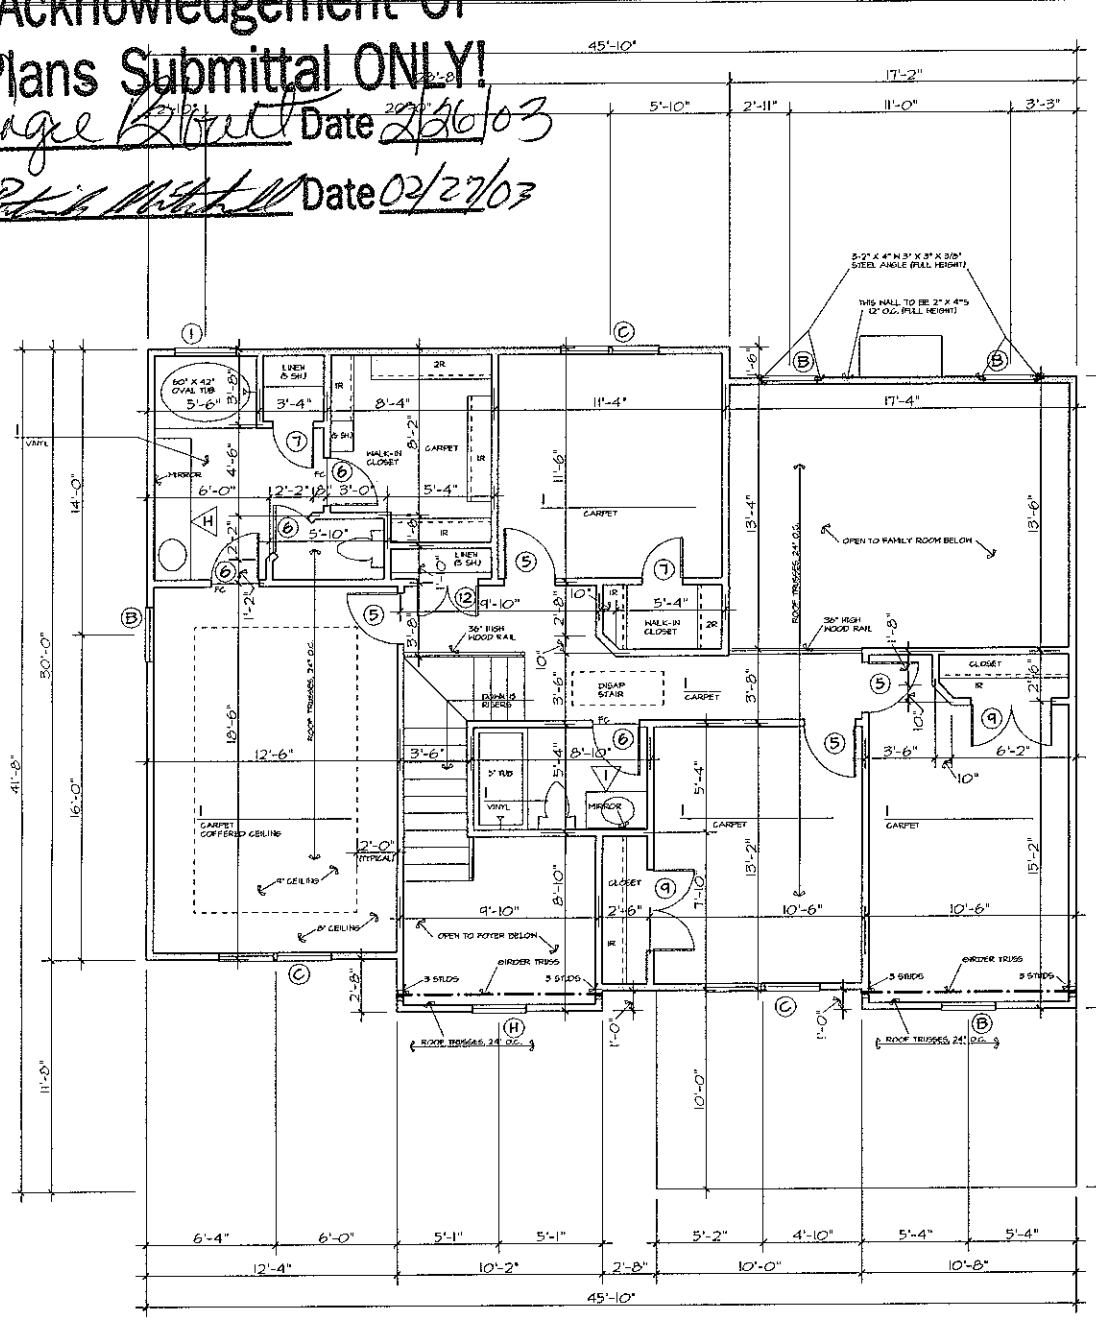

SECOND FLOOR PLAN SCALE: 1/4" = 1'-0"

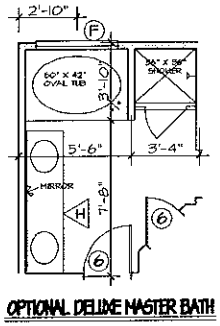

OPTIONAL DELUXE MASTER BATH

DOOR SCHEDULE

NO.	SIZE	DESCRIPTION
①	3'-0" X 6'-8" X 1 3/4" WITH 12" SIDELIGHTS.	SEE FRONT ELEVATIO
②	2'-8" X 6'-8" X 1 3/4"	FIFTEEN LIGHT
③	2'-8" X 6'-8" X 1 3/4"	20 MINUTE RATE
④	2'-8" X 6'-8" X 1 3/8"	6 PANEL COLONIA
⑤	2'-6" X 6'-8" X 1 3/8"	6 PANEL COLONIA
⑥	2'-4" X 6'-8" X 1 3/8"	6 PANEL COLONIA
⑦	2'-0" X 6'-8" X 1 3/8"	6 PANEL COLONIA
⑧	1'-6" X 6'-8" X 1 3/8"	6 PANEL COLONIA
⑨	2-2'-0" X 6'-8" X 1 3/8"	6 PANEL COLONIA
⑩	2-2'-6" X 6'-8" X 1 3/8"	"FRENCH", 15 LIGH
⑪	2'-8" X 6'-8" X 1 3/8"	15 LIGHT
⑫	2- 1'-6" X 6'-8" X 1 3/8"	6 PANEL COLONIA

WINDOW SCHEDULE

TYPE	SIZE	DESCRIPTION
Ⓐ	2'-8" X 6'-0"	VINYL S.H., 18 LT
Ⓑ	2'-8" X 5'-0"	VINYL S.H., 12 LT
Ⓒ	2-2'-8" X 5'-0"	VINYL S.H., 12 LT
Ⓓ	2-2'-8" X 6'-0"	VINYL S.H., 18 LTS
Ⓔ	2'-8" X 3'-0"	VINYL S.H., 12 LT
Ⓕ	4'-0" X 4'-4"	VINYL FIXED, TEMPERE
Ⓖ	2-2'-0" X 6'-0"	VINYL S.H., 12 LT
Ⓗ	5'-4" X 4'-4" W/ 5'-4" BASE (2'-8" RAD.) TRANSOM	VINYL FIXE
Ⓘ	3'-0" X 1'-0"	VINYL, HORIZ. SLIDE

* SEE PLAN FOR TEMPERED LOCATION

HEADER NOTES - SECOND FLOOR:

1. ALL EXTERIOR LOAD-BEARING HEADERS SHALL BE 2-2" X 4" NO. 2 SOUTHERN YELLOW PINE OR BETTER UNLESS OTHERWISE NOTED.
2. ALL EXTERIOR NON LOAD-BEARING HEADERS SHALL BE 2-2" X 4" NO. 2 SOUTHERN YELLOW PINE OR BETTER UNLESS OTHERWISE NOTED.
3. ALL INTERIOR NON LOAD-BEARING HEADERS SHALL BE 2-2" X 4" NO. 2 SOUTHERN YELLOW PINE OR BETTER UNLESS OTHERWISE NOTED.

BEARING WALLS SYMBOL = ═══

NOTES:
1. CONTRACTOR TO VERIFY ALL DIMENSIONS.
2. DO NOT SCALE DIMENSIONS FROM PRINTS. PLANS AND DETAILS ARE NOT ALWAYS DRAWN TO SCALE. USE DIMENSIONS GIVEN OR CONSULT DESIGNER FOR FURTHER CLARIFICATION.
3. ALL JOIST AND BEAM SPANS ARE DETERMINED FOR THE USE OF NO 2 SOUTHERN YELLOW PINE FRAMING LUMBER. THE USE OF ANY OTHER GRADE OR SPECIES MUST BE VERIFIED.
4. FLOOR TO TOP PLATE SECOND FLOOR = 9'-1 1/2"
5. FLOOR TO KNEEH HEAD HEIGHT SECOND FLOOR = 6'-8"
6. DESIGN LOADS FOR ROOF TRUSSES: 20 P.S.F. LIVE, 15 P.S.F. DEAD (TOP CHORD) 20 P.S.F. LIVE, 10 P.S.F. DEAD (BOTTOM CHORD)

WILLIAM BREWSTER CO.
THE CYPRESS - A

DOUGLAS E. TINO, INC.
RESIDENTIAL DESIGN AND DRAFTING SERVICES
11817 SAM ROPER DRIVE
CHARLOTTE, NORTH CAROLINA 28269
PHONE: 704/948-7230 FAX: 704/948-7235

JOB NO. BREWS
DATE 1-NOV
DRAWN BY DDG
REVISIONS 01021/00
SHEET NO. 3
DWG. CR CAD