IREDELL COUNTY HEALTH DEPARTMENT *ENVIRONMENTAL HEALTH DIVISION*:

SITE PLAN WORKSHEET

SEE THE "SAMPLE SITE PLAN" BELOW. *INCOMPLETE SITE PLANS WILL BE RETURNED TO YOU FOR COMPLETION AND MAY RESULT IN A DELAY IN THE ISSUANCE OF YOUR SEPTIC SYSTEM PERMIT!!!*

Place an (X) beside each item as you complete the site plan:

_____ **Property Line measurements are clearly identified...** _____ **All proposed structures are indicated...**

***SHOW:** proposed house or business footprint, wells, water lines, patios, pools and decks, and any other item that will occupy space on the site*


_____ **Front and side setbacks from property line...** _____ **Preferred driveway location and configuration, preferred well location...**

_____ **Area you prefer your septic system to be placed...** _____ **North arrow, or other sufficient indicator of direction...**

Circle N/A on the following if appropriate:

_____ **Location of septic systems and wells within 100' of your property... N/A**


_____ **Location of easements and rights of ways on your property... N/A** _____ **Location of any designated wetlands on the property... N/A**

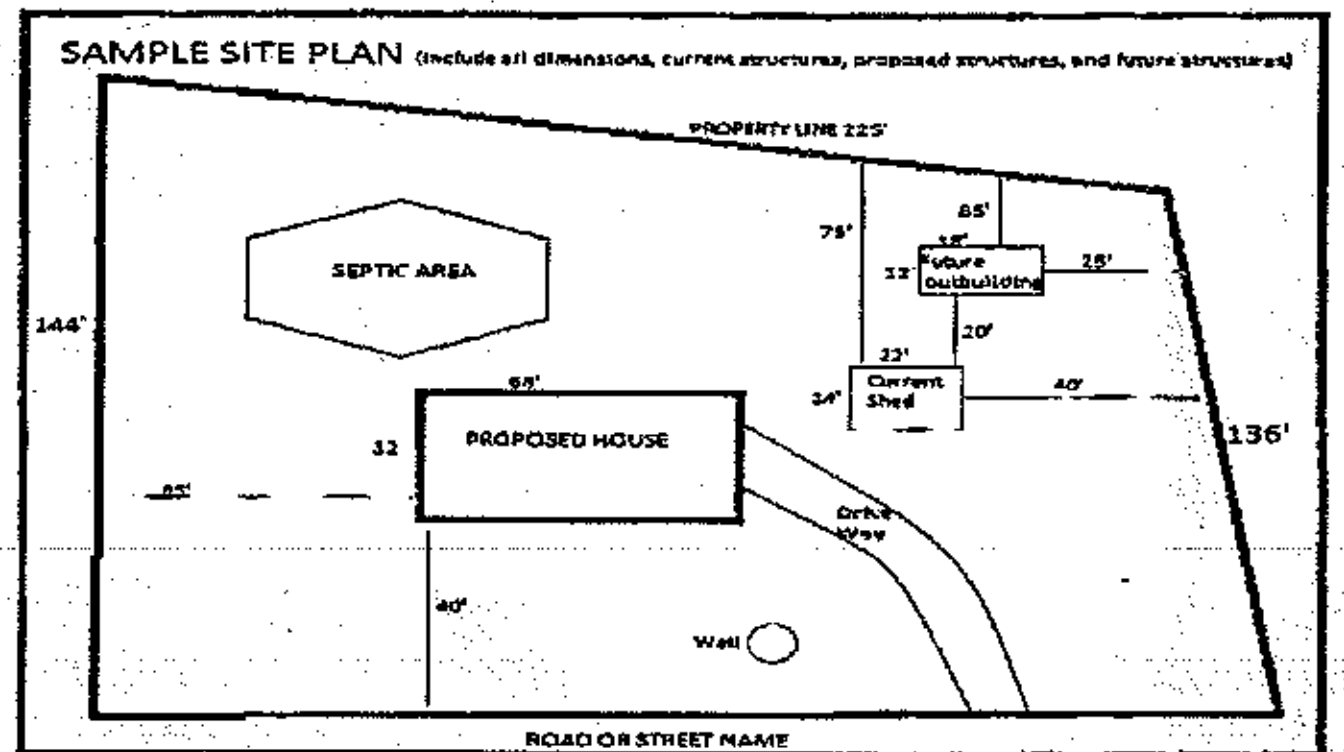

L1 (Blue) = 3.75
L2 (Pink) = 4.90
L3 (Blue ~~Orange~~) = 6.22 82'
L4 (Pink) = 7.45

devonne0416@gmail.com


USE THIS SPACE TO DRAW YOUR SITE PLAN

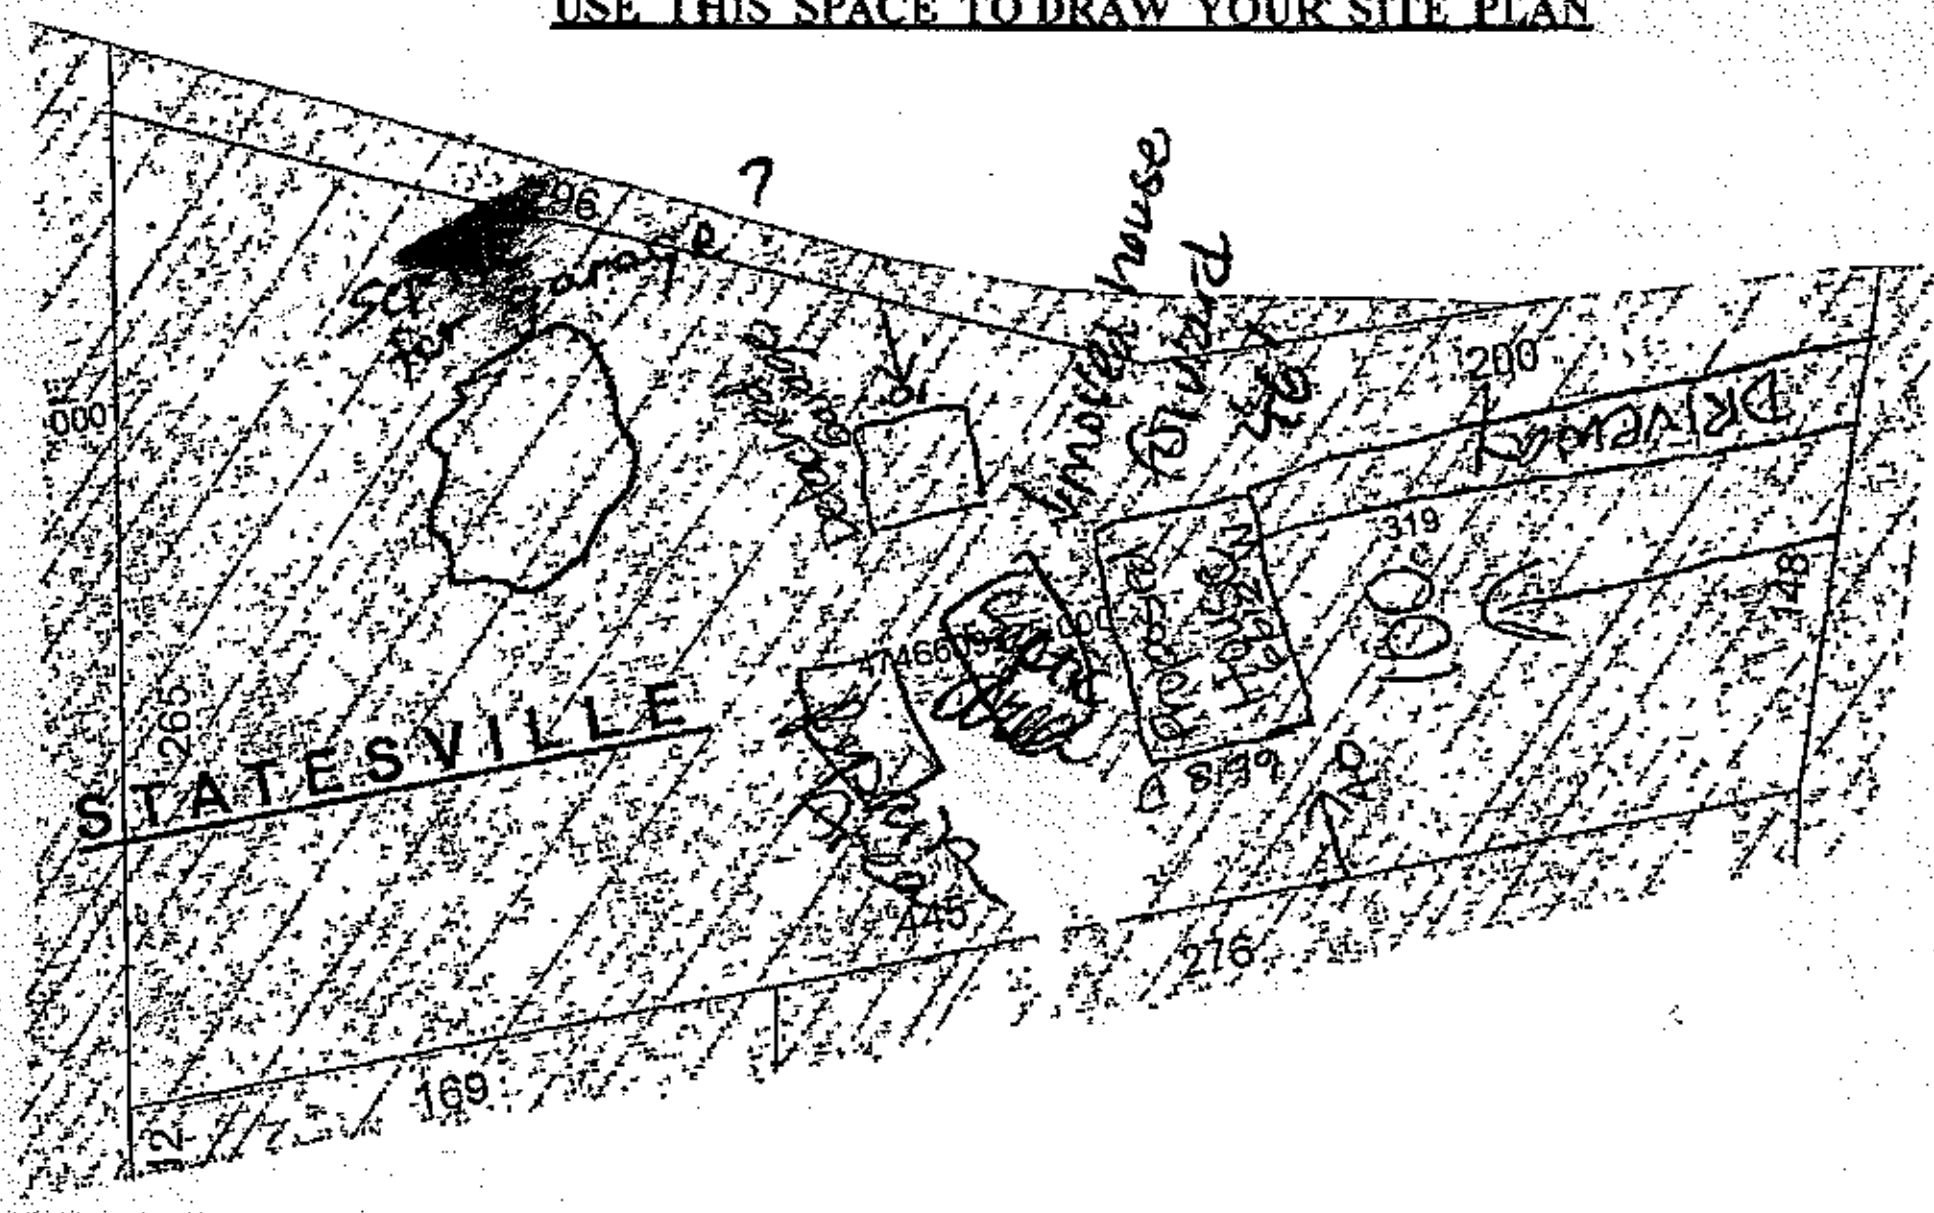

Signature: Charlotte Reid 6-3-2016

REQUIRED property owner or owner's legal representative signature. DATE

MAY BE SUBJECT TO RECORDED OR
ED RIGHTS OF WAYS OR EASEMENTS
RVED
VERIFY ALL SETBACKS AND ZONING
IS PRIOR TO ANY PLANNING OR
TION.
OF ALL IMPROVEMENTS SHOWN ON
SHOULD NOT BE SCALED OR RELIED
DESIGN OR CONSTRUCTION WITHOUT
RIFICATION OF ALL DIMENSIONS.
IES OF THIS FILE ARE FOR REFERENCE
AY NOT BE USED FOR DESIGN WORK.
RTY IS NOT LOCATED IN A 100
PLAIN.

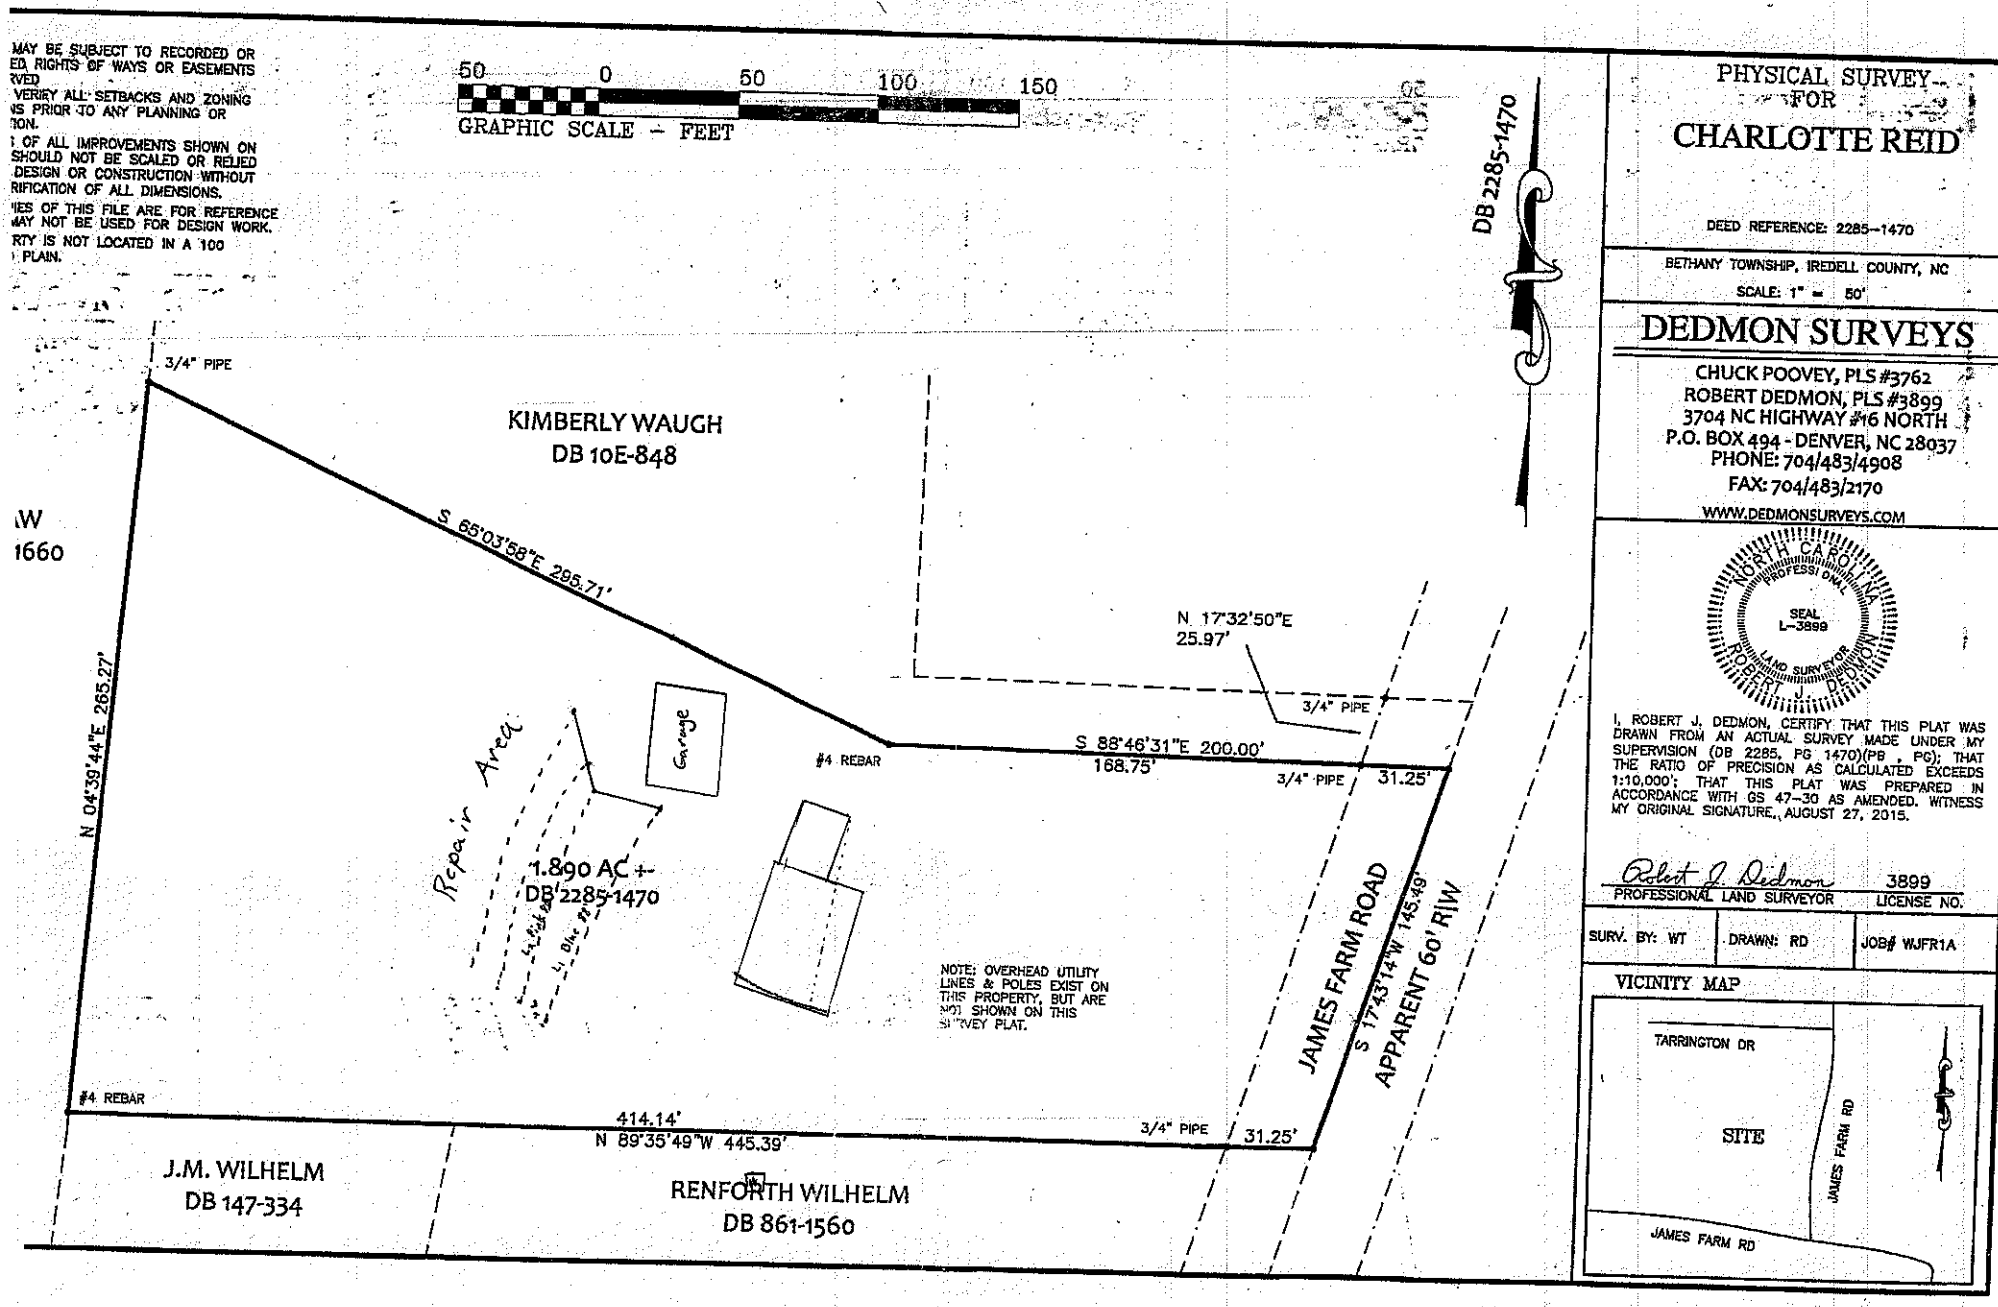

PHYSICAL SURVEY
FOR
CHARLOTTE REID

DEED REFERENCE: 2285-1470

BETHANY TOWNSHIP, IREDELL COUNTY, NC

SCALE: 1" = 50'

DEDMON SURVEYS

CHUCK POOVEY, PLS #3762
ROBERT DEDMON, PLS #3899
3704 NC HIGHWAY #16 NORTH
P.O. BOX 494 - DENVER, NC 28037
PHONE: 704/483/4908
FAX: 704/483/2170
WWW.DEDMONSURVEYS.COM

NORTH CAROLINA PROFESSIONAL SEAL L-3899 LAND SURVEYOR ROBERT J. DEDMON

I, ROBERT J. DEDMON, CERTIFY THAT THIS PLAT WAS DRAWN FROM AN ACTUAL SURVEY MADE UNDER MY SUPERVISION (DB 2285, PG 1470)(PB , PG); THAT THE RATIO OF PRECISION AS CALCULATED EXCEEDS 1:10,000'; THAT THIS PLAT WAS PREPARED IN ACCORDANCE WITH GS 47-30 AS AMENDED. WITNESS MY ORIGINAL SIGNATURE., AUGUST 27, 2015.

Robert J. Dedmon — 3899
PROFESSIONAL LAND SURVEYOR — LICENSE NO.

SURV. BY: WT	DRAWN: RD	JOB# WJFR1A

VICINITY MAP