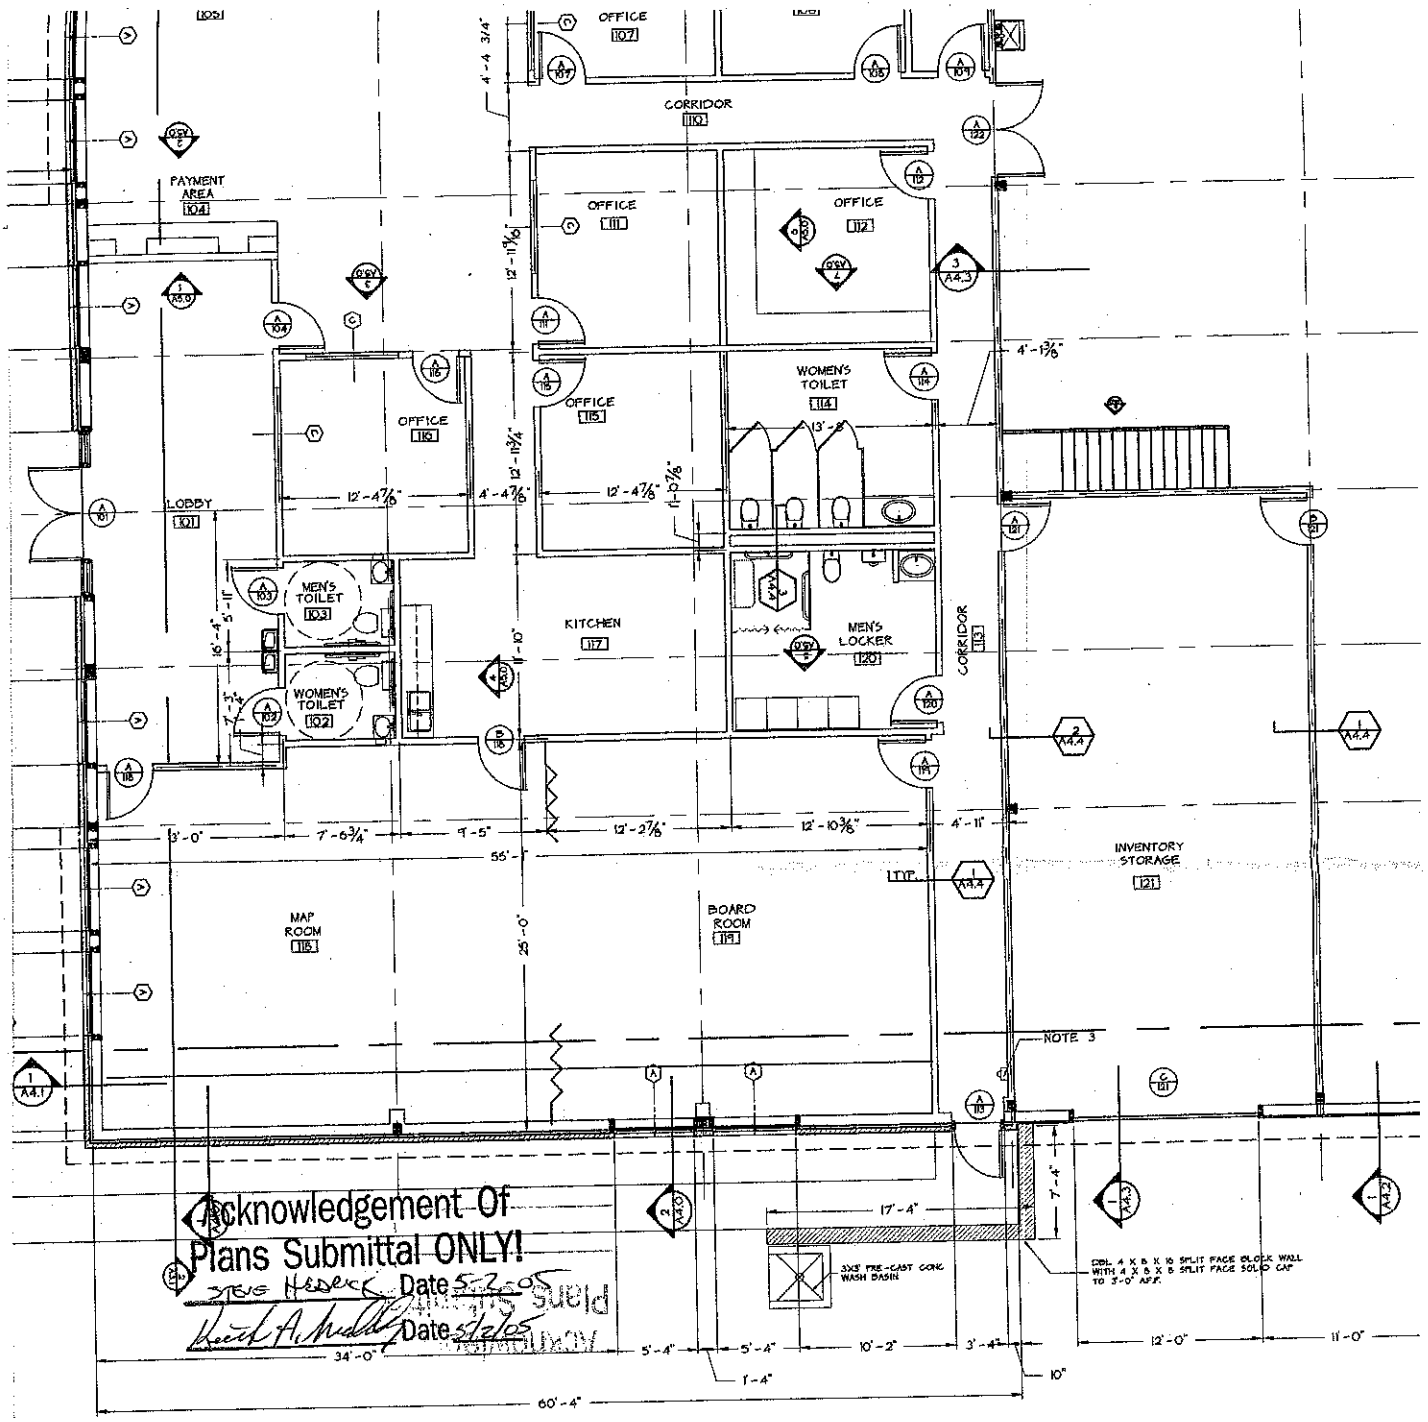


FLOOR PLAN

A1.0 — 1/8"=1'-0"

PLICABLE LOCAL,
NCES INCLUDING THE
01 AND THE

TRICT ACCORDANCE
LATION SHALL
ND FEDERAL LAWS.

LL APPLICABLE
ORDINANCES, TO
NAL ELECTRIC CODE.

VOR BEGINNING CONSTRUCTION

FLOOR PLAN

1) ALL DIM'S ARE TO CENTERLINE OF PARTITION OR COL. U.N.O.

2) SINK TO BE ADA ACCESSIBLE

3) PROVIDE (1) FIRE EXTINGUISHER AND CABINET BY J.L. INDUSTRIES CABINET: PANORAMA 1827 C TO ADAG OPTION 2 1/2" RETURN TRIM, ROLL EDGE, ALUMINUM TUB, MILLWORK FINISH BRUSHED ALUMINUM RECESSED CABINET, CLEAR DOOR EXTINGUISHER: COSMIC 5E, CABINET MOUNTED WITH PRESSURE GAUGE

4) OWNER SUPPLY REFRIGERATOR/G.C. TO SUPPLY WATER LINE TO BREAK ROOM 228)

5) SEE FINISH SCHEDULE (A0.1) FOR FINISH SPECIFICATIONS AND VERIFY WITH OWNER PRIOR TO INSTALLATION.

6) PROVIDE 4X8X3/4"PLYWOOD PAINTED AND FIRE TREATED FROM FLOOR TO CEILING ALONG ENTIRE WALL.

7) PROVIDE ALUMINUM MINI-BLINDS BY HUNTER-DOUGLAS AT ALL EXTERIOR WINDOWS. COLOR TO BE SELECTED BY TENANT.

8) PROVIDE FIRE RESISTANT WOOD BLOCKING AT ALL HANDICAP GRAB BARS, WALL MOUNTED ADJ. SHELVING.

9) REFER TO FLOOR PLAN (A1.0) FOR LOCATIONS OF ALL MILLWORK, FIRE EXTINGUISHERS, AND OR ANY OTHER EQUIPMENT BEING

10) G.C. TO VERIFY LOCATION OF FIRE EXTINGUISHERS WITH FIRE MARSHALL PRIOR TO INSTALLATION. RECESSED OR NEEDING BLOCKING.

11) COLUMN LINE SAME AS EDGE OF SLAB

12) ALL DIMENSIONS TO CENTER OF STEEL OR EDGE OF SLAB UNLESS OTHERWISE NOTED

13) PRE- ENGINEERED MTL BLDG DWGS TO BE REVIEWED W/ ARCHITECT PRIOR TO POURING FNDTN SLAB

14) ADDRESS SHALL BE POSTED ON BLDG. (LOCATION TO BE APPROVED BY FIRE INSP.)