

DOOR SCHEDULE:

OPENING ID	PRODUCT CODE	SIZE	R.O. SIZE	COUNT
A	12-36-12 x 80 LH 6P Full SL w TR	3'-0" x 6'-8"	85 1/4" x 94 1/2"	1
B	6-0 x 6-8 NL	6'-0" x 6'-8"	75 1/4" x 82 1/2"	1
C	32X80 COLONIAL	2'-8" x 6'-8"	34 1/2" x 82 1/2"	1

WINDOW SCHEDULE:

OPENING ID	PRODUCT CODE	SIZE	R.O. SIZE	COUNT
1	3050 SH	3'-0" x 5'-0"	36 1/2" x 65 1/2"	7
2	3060 SH TWIN	6'-0" x 6'-0"	72" x 60 1/2"	1
3	3060 SH	3'-0" x 6'-0"	36 1/2" x 72 1/2"	4
4	3060 SH TWIN	6'-0" x 6'-0"	72" x 72 1/2"	1
5	3060 SH TRIPLE	9'-0" x 6'-0"	108" x 72 1/2"	1
6	3440 SH	3'-4" x 4'-0"	40 1/2" x 48 1/2"	1
7	4020 TR	4'-0" x 2'-0"	48 1/2" x 24 1/2"	2

GENERAL NOTES

MIN. 9'-1 1/8" CEILING HEIGHT ON FIRST FLOOR
MIN. 8'-1 1/8" CEILING HEIGHT ON SECOND FLOOR

ALL LOAD BRNG WALLS & EXT. OPNGS TO HAVE (2) 2x10 HEADERS UNLESS OTHERWISE NOTED

STANDARD FIRST FLOOR WINDOW HEADERS TO BE FRAMED DOWN 2'-2" FROM T.O.P. EXCEPT AS NOTED

7/16" O.S.B. AND HOUSEWRAP REQUIRED

DIMENSIONS ARE TO SHEATHING EXTERIOR: SUBTRACT 1/2" FROM DIMENSION FOR EXTERIOR WINDOW AND DOOR FRAMING LOCATION IF OPENINGS ARE FRAMED BEFORE SHEATHING INSTALLATION

ALL INTERIOR DOORS ARE EITHER CENTERED ON WALLS OR R.O. STARTED A MINIMUM OF 4" FROM ADJOINING WALL UNLESS OTHERWISE DIMENSIONED

NUMBER OF STAIR TREADS & RISERS MAY VARY AS A RESULT OF LOCAL BUILDING CODES, STANDARDS AND FINAL GRADE

CLOSET SHELF HEIGHT OFF FLOOR:
SINGLE-68"
DOUBLE-42" & 84"

ALL PLUMBING FIXTURES SHOWN ARE A REPRESENTATION OF SIZE AND LOCATION ONLY. ACTUAL STYLE AND BRAND OF FIXTURES MAY VARY PER OFFICE LOCATION

ALL TUBS/SHOWERS ARE TO HAVE NAILERS AT FLANGE

INSTALL A 24" WIDE WALKWAY FROM ATTIC ACCESS TO FURNACE PLATFORM

SPECIAL NOTES

GRANITE KITCHEN COUNTERTOPS WITH 4" GRANITE BACKSPLASH AND UNDERMOUNT SINK
CULTURED MARBLE BATHROOM COUNTERTOPS
SMOOTH CEILINGS THROUGHOUT
INTERIOR DOORS: SANTA FE STYLE

2x2 square white Spindles
Colored Gutter

© COPYRIGHT - ALL RIGHTS RESERVED
NOTE: VIOLATORS OF THE COPYRIGHT WILL BE PROSECUTED TO THE FULLEST EXTENT OF THE LAW
TO REPORT COPYRIGHT VIOLATIONS CALL (770)532-1128
THE USE OF THIS PLAN BY ANYONE OTHER THAN AN AGENT OF "AMERICA'S HOME PLACE, INC." IS IN VIOLATION OF THE FEDERAL COPYRIGHT VIOLATION ACT. $100 REWARD FOR RECOVERING AN ACTUAL COPYRIGHT INFRINGEMENT.

2 X 6 EXTERIOR WALLS UNLESS OTHERWISE NOTED

SHEET # 5 OF 10

FIRST FLOOR PLAN
SCALE: 1/8"=1'-0"
DRAWN BY: W. BAXLEY/ P. DAVIS

DATE: 01/2/2015
REVISION:
JOB # 8715001

AREAS:
FIRST FLOOR 1240 S.F.
SECOND FLOOR 1325 S.F.
TOTAL HEATED 2565 S.F.
FRONT PORCH 146 S.F.
REAR PORCH 66 S.F.
TOTAL UNDER ROOF 3257 S.F.
REAR PORCH 209 S.F.

THE SAN MIGUEL
FOR BRYAN & ANDREA SHERRILL
288 DONSDALE DRIVE
STATESVILLE, NC 28625

PROPERTY OF: AMERICA'S HOME PLACE, INC.
© COPYRIGHT 1995
SOLD BY: J. SCHOOLEY

PRINT DATE: January 21, 2015

11/22/15
Acknowledgement Of
Plans Submittal ONLY!
Date 02/02/15
Date 01/30/15


PRELIMINARY PLANS
FORMATTED FOR 11 x 17 PAPER

Acknowledgement Of Plans Submittal ONLY!

Date 1/22/15

Date 01/30/15

© COPYRIGHT - ALL RIGHTS RESERVED
NOTE: VIOLATORS OF THE COPYRIGHT WILL BE PROSECUTED TO THE FULLEST EXTENT OF THE LAW
TO REPORT COPYRIGHT VIOLATIONS CALL (770)532-1128
THE USE OF THIS PLAN BY ANYONE OTHER THAN AN AGENT OF "AMERICA'S HOME PLACE, INC." IS IN VIOLATION OF THE FEDERAL COPYRIGHT VIOLATION ACT. $100 REWARD FOR RECOVERING AN ACTUAL COPYRIGHT INFRINGEMENT.

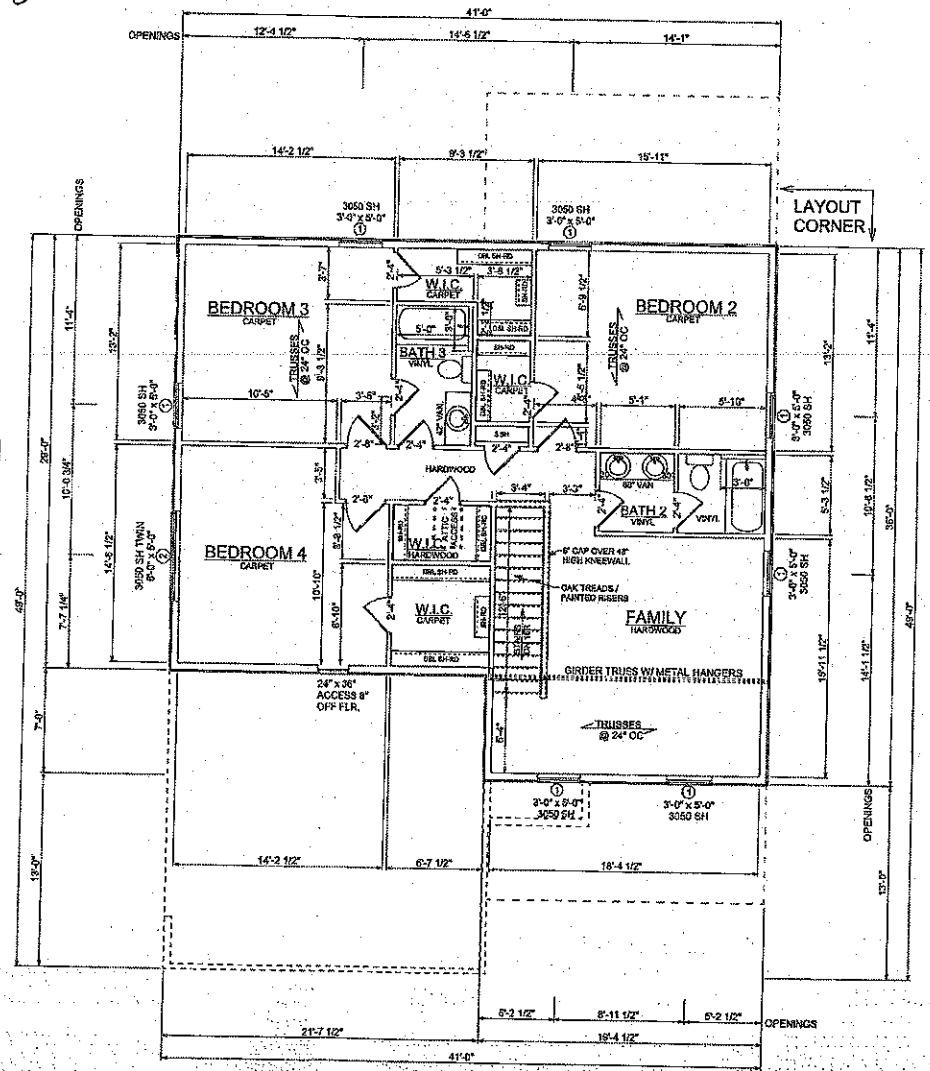

GENERAL NOTES

MIN. 9'-1 1/8" CEILING HEIGHT ON FIRST FLOOR
MIN. 8'-1 1/8" CEILING HEIGHT ON SECOND FLOOR

ALL LOAD BRNG WALLS & EXT. OPNGS TO HAVE (2) 2x10 HEADERS UNLESS OTHERWISE NOTED

STANDARD SECOND FLOOR WINDOW HEADERS TO BE FRAMED DOWN 1'-2" FROM T.O.P. EXCEPT AS NOTED

7/16" O.S.B. AND HOUSEWRAP REQUIRED

DIMENSIONS ARE TO SHEATHING EXTERIOR; SUBTRACT 1/2" FROM DIMENSION FOR EXTERIOR WINDOW AND DOOR FRAMING LOCATION IF OPENINGS ARE FRAMED BEFORE SHEATHING INSTALLATION

ALL INTERIOR DOORS ARE EITHER CENTERED ON WALLS OR R.O. STARTED A MINIMUM OF 4" FROM ADJOINING WALL UNLESS OTHERWISE DIMENSIONED

NUMBER OF STAIR TREADS & RISERS MAY VARY AS A RESULT OF LOCAL BUILDING CODES, STANDARDS AND FINAL GRADE

CLOSET SHELF HEIGHT OFF FLOOR:
SINGLE-68"
DOUBLE-42" & 84"

ALL PLUMBING FIXTURES SHOWN ARE A REPRESENTATION OF SIZE AND LOCATION ONLY. ACTUAL STYLE AND BRAND OF FIXTURES MAY VARY PER OFFICE LOCATION

ALL TUBS/SHOWERS ARE TO HAVE NAILERS AT FLANGE

INSTALL A 24" WIDE WALKWAY FROM ATTIC ACCESS TO FURNACE PLATFORM


SPECIAL NOTES

SMOOTH CEILINGS THROUGHOUT
CULTURED MARBLE BATHROOM COUNTERTOPS
INTERIOR DOORS: SANTA FE STYLE


WALL ACCESS OPENING

N.T.S.


SECTION

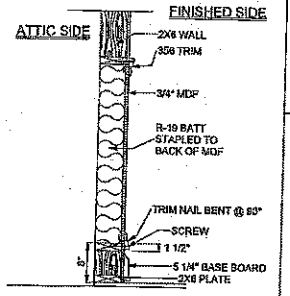

FRAMED OPENING

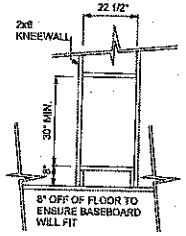

FINISHED OPENING

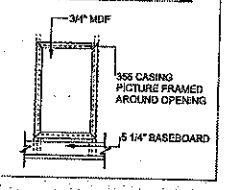

PRELIMINARY PLANS
FORMATTED FOR 11 x 17 PAPER

PRINT DATE:
January 21, 2015

PROPERTY OF:
AMERICA'S HOME PLACE, INC.
© COPYRIGHT 1995
SOLD BY: J. SCHOOLEY

THE SAN MIGUEL
FOR BRYAN & ANDREA SHERRILL
288 DONDALE DRIVE
STATESVILLE, NC 28625

AREAS:
FIRST FLOOR 1240 S.F.
SECOND FLOOR 1326 S.F.
TOTAL HEATED 2566 S.F.
FRONT PORCH 146 S.F.
GARAGE 546 S.F.
TOTAL UNDER ROOF 3257 S.F.
REAR PORCH 200 S.F.

DATE: 01/23/15
REVISION:

SECOND FLOOR PLAN
SCALE: 1/8"=1'-0"
DRAWN BY: W. BAXLEY P. DAVIS

SHEET # 6 OF 10

JOB # 8715001

2 X 6 EXTERIOR WALLS UNLESS OTHERWISE NOTED