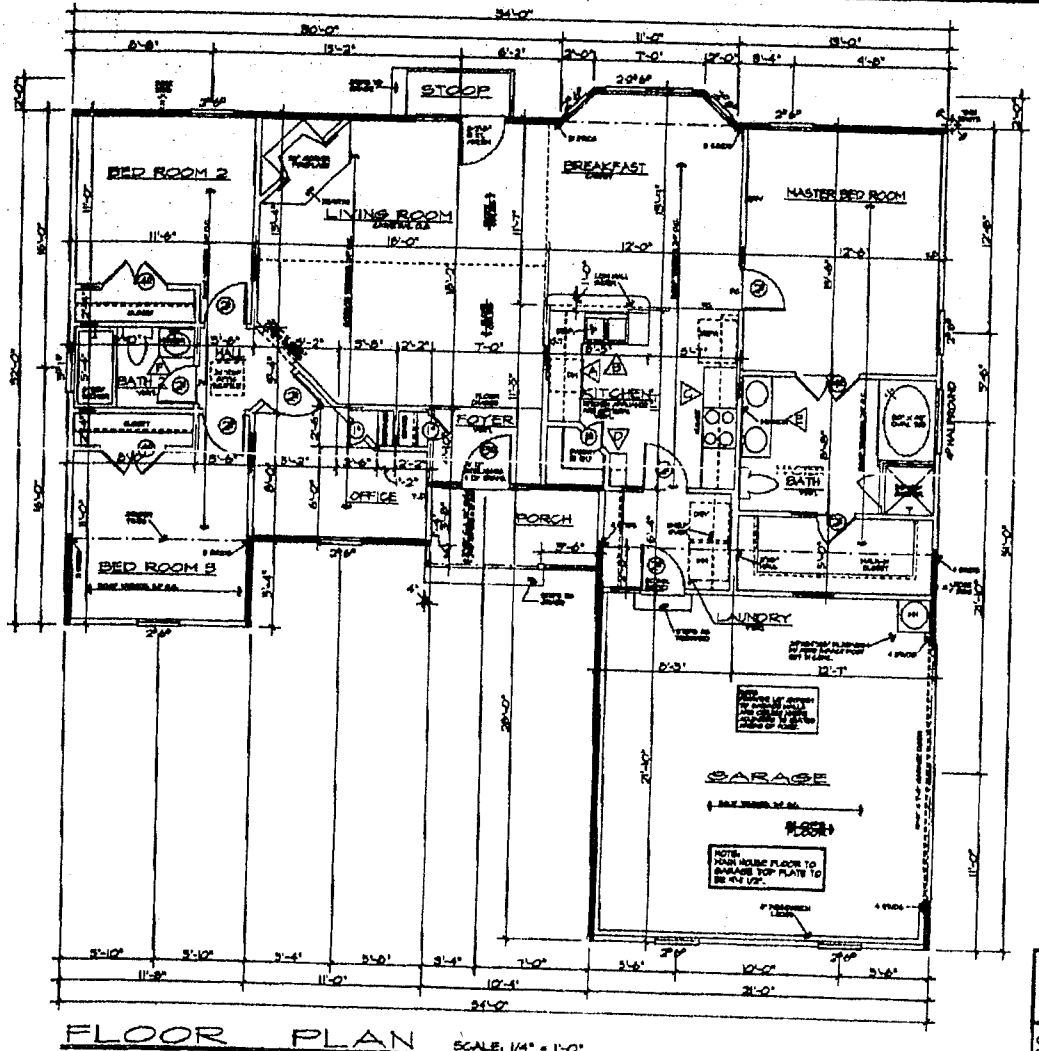


FLOOR PLAN SCALE: 1/4" = 1'-0"

G26 FLIP FLOPPED

AREA:

TOTAL HEATED	1538
FRONT PORCH	52
GARAGE	455

HEADER NOTES:

1. ALL INTERIOR NON LOAD BEARING WALLS TO BE 2x4 @ 16" O.C. W/ NO. 2 SOUTHERN YELLOW PINE OR BETTER UNLESS OTHERWISE NOTED.
2. ALL EXTERIOR LOAD BEARING WALLS SHALL BE 2x6 @ 16" O.C. W/ NO. 2 SOUTHERN YELLOW PINE OR BETTER UNLESS OTHERWISE NOTED.
3. ALL INTERIOR NON LOAD BEARING WALLS TO BE 2x4 @ 16" O.C. W/ NO. 2 SOUTHERN YELLOW PINE OR BETTER UNLESS OTHERWISE NOTED.

BEARING WALLS SYMBOL =

CUSTOM RESIDENCE TYPE: 1538-A

CENTURY DESIGNS

RESIDENTIAL DESIGN / DRAFTING SERVICES

DRAWN BY: HARTY

DATE: 11/01

DRAWING NO: 2