
REVERSE

©COPYRIGHT 1995 - ALL RIGHTS RESERVED
NOTE: VIOLATORS OF THE COPYRIGHT WILL BE PROSECUTED TO THE FULLEST EXTENT OF THE LAW
TO REPORT COPYRIGHT VIOLATIONS CALL 800.532-1126
THE USE OF THIS PLAN BY ANYONE OTHER THAN AN AGENT OF "AMERICA'S PLACE, INC." IS IN VIOLATION OF THE FEDERAL COPYRIGHT VIOLATION A $100 REWARD FOR RECOVERING AN ACTUAL COPYRIGHT INFRINGEMENT.

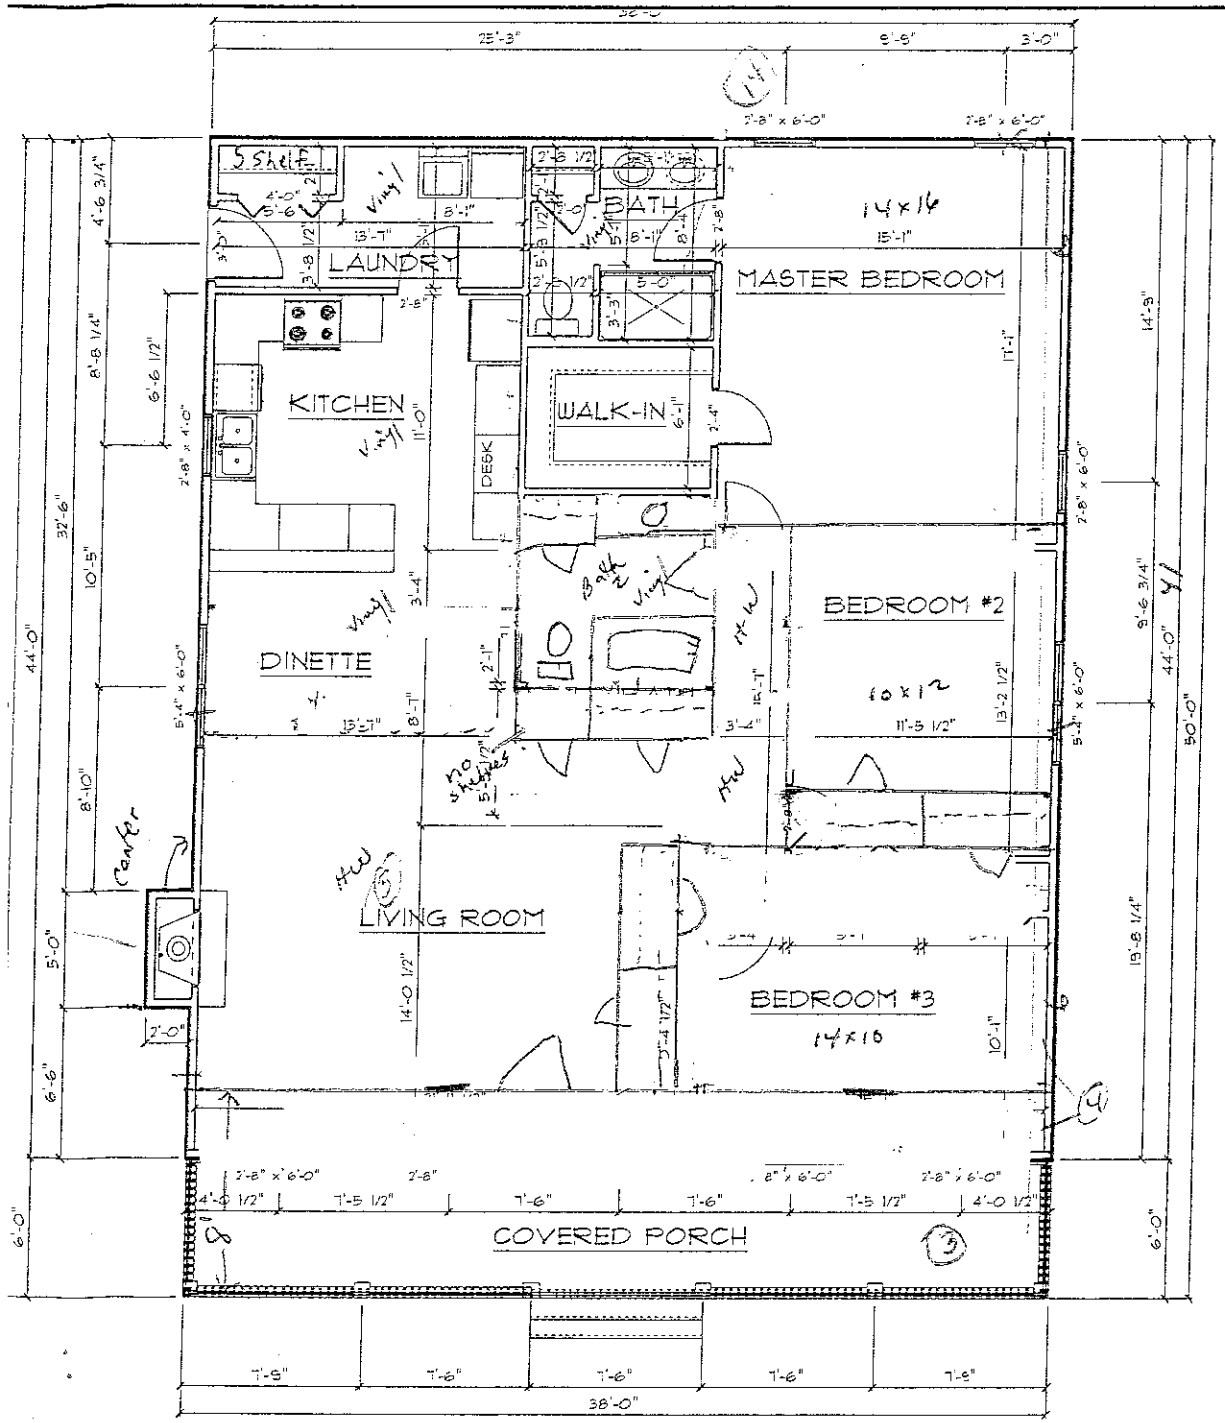

37

1ST FLOOR PLAN

SCALE: 1/8" = 1'-0"

1,672 SQ.FT. 1st FLOOR

Acknowledgement Of
Plans Submittal ONLY!

Date 9-15-10

Date 10.20.10

Joel Conway McDaniel
8/10/10