
Kevin

202-1996

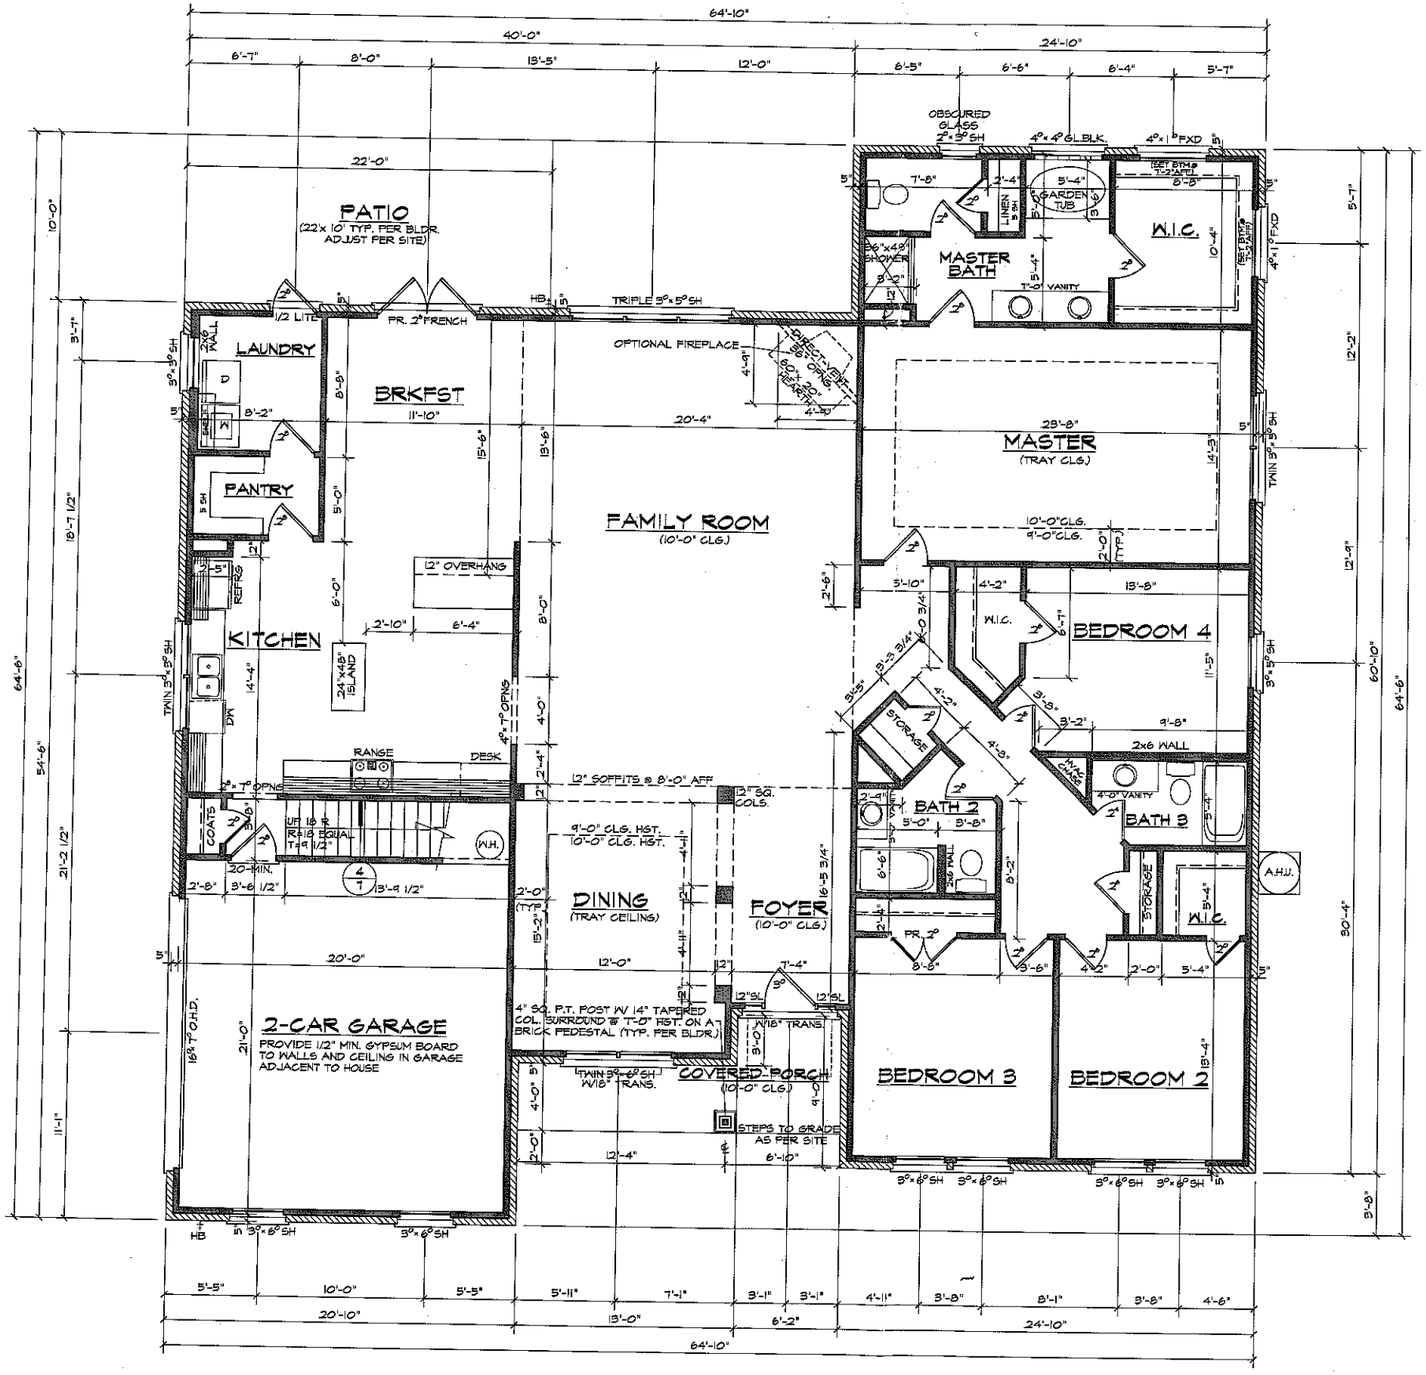

ADAMS HOMES
AEC, LLC
6300 CHAPEL HILL ROAD, SUITE 120
RALEIGH, NC 27607
919-233-6747 (office) 919-233-6786 (fax)
BL #CBC043518

Acknowledgement Of Plans Submittal ONLY!
Date 5-13-10
Date 5/13/10

LOT 25

3474 "F" SE (L)
RALEIGH, NC
1784
AUTOCAD 2004

DATE DRAWN
4-12-2010
REVISIONS

SHEET 3 OF 7

FIRST FLOOR PLAN

SCALE: 1/4"=1'-0"

9'-0" CLG. HGT. U.N.O.
SET WINDOWS @ 7'-0" U.N.O.

File:1784LOWC

SECOND FLOOR PLAN

SCALE: 1/4"=1'-0"

8'-0" CLG. HGT. U.N.O.
SET WINDOWS @ 7'-6" U.N.O.

ADAMS HOMES
AEC, LLC
BL #CBC043518
6300 CHAPEL HILL ROAD, SUITE 120
RALEIGH, NC 27607
919-233-6747 (office) 919-233-6786 (fax)

3474 "F" SE (L)
RALEIGH, NC
1784
AUTOCAD 2004

DATE DRAWN
4-12-2010
REVISIONS

SHEET
4
OF 7

Plan1784.DWG