
Plan1665.DWG

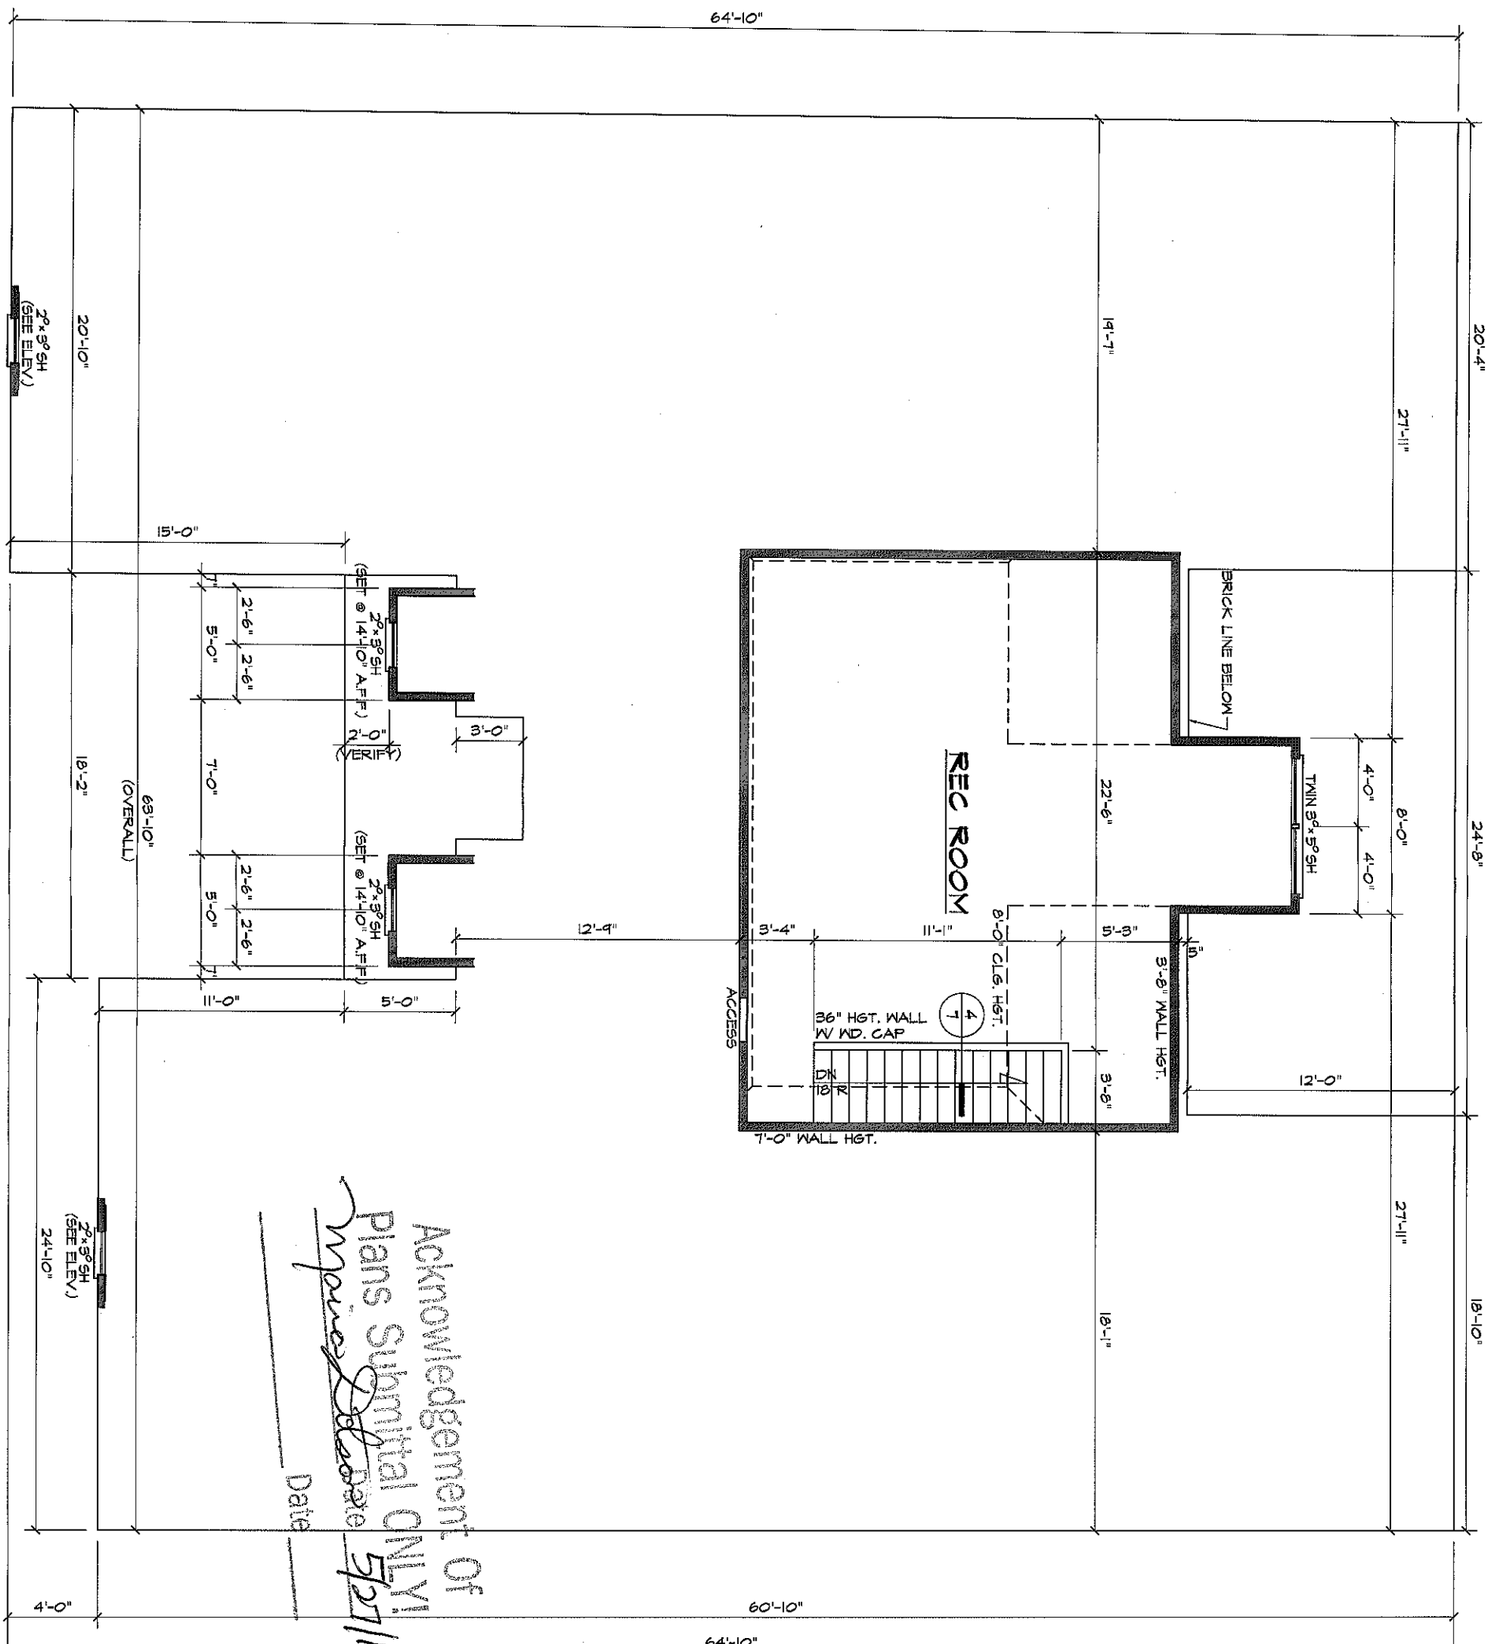

Acknowledgement of Plans Submittal ONLY.
Date 5/27/10
Date

SECOND FLOOR PLAN

SCALE: 1/4"=1'-0"

8'-0" CLG. HGT. U.N.O.
SET WINDOWS @ 7'-6" U.N.O.

SHEET 4 OF 7

DATE DRAWN 5-13-2010
REVISIONS

3343 "B" FE (L)

RALEIGH, NC
1665

AUTOCAD 2004

ADAMS HOMES AEC, LLC
BL #CBC043518
6300 CHAPEL HILL ROAD, SUITE 120
RALEIGH, NC 27607
919-233-6747 (office) 919-233-6780 (fax)