
Plan-1665.DWG

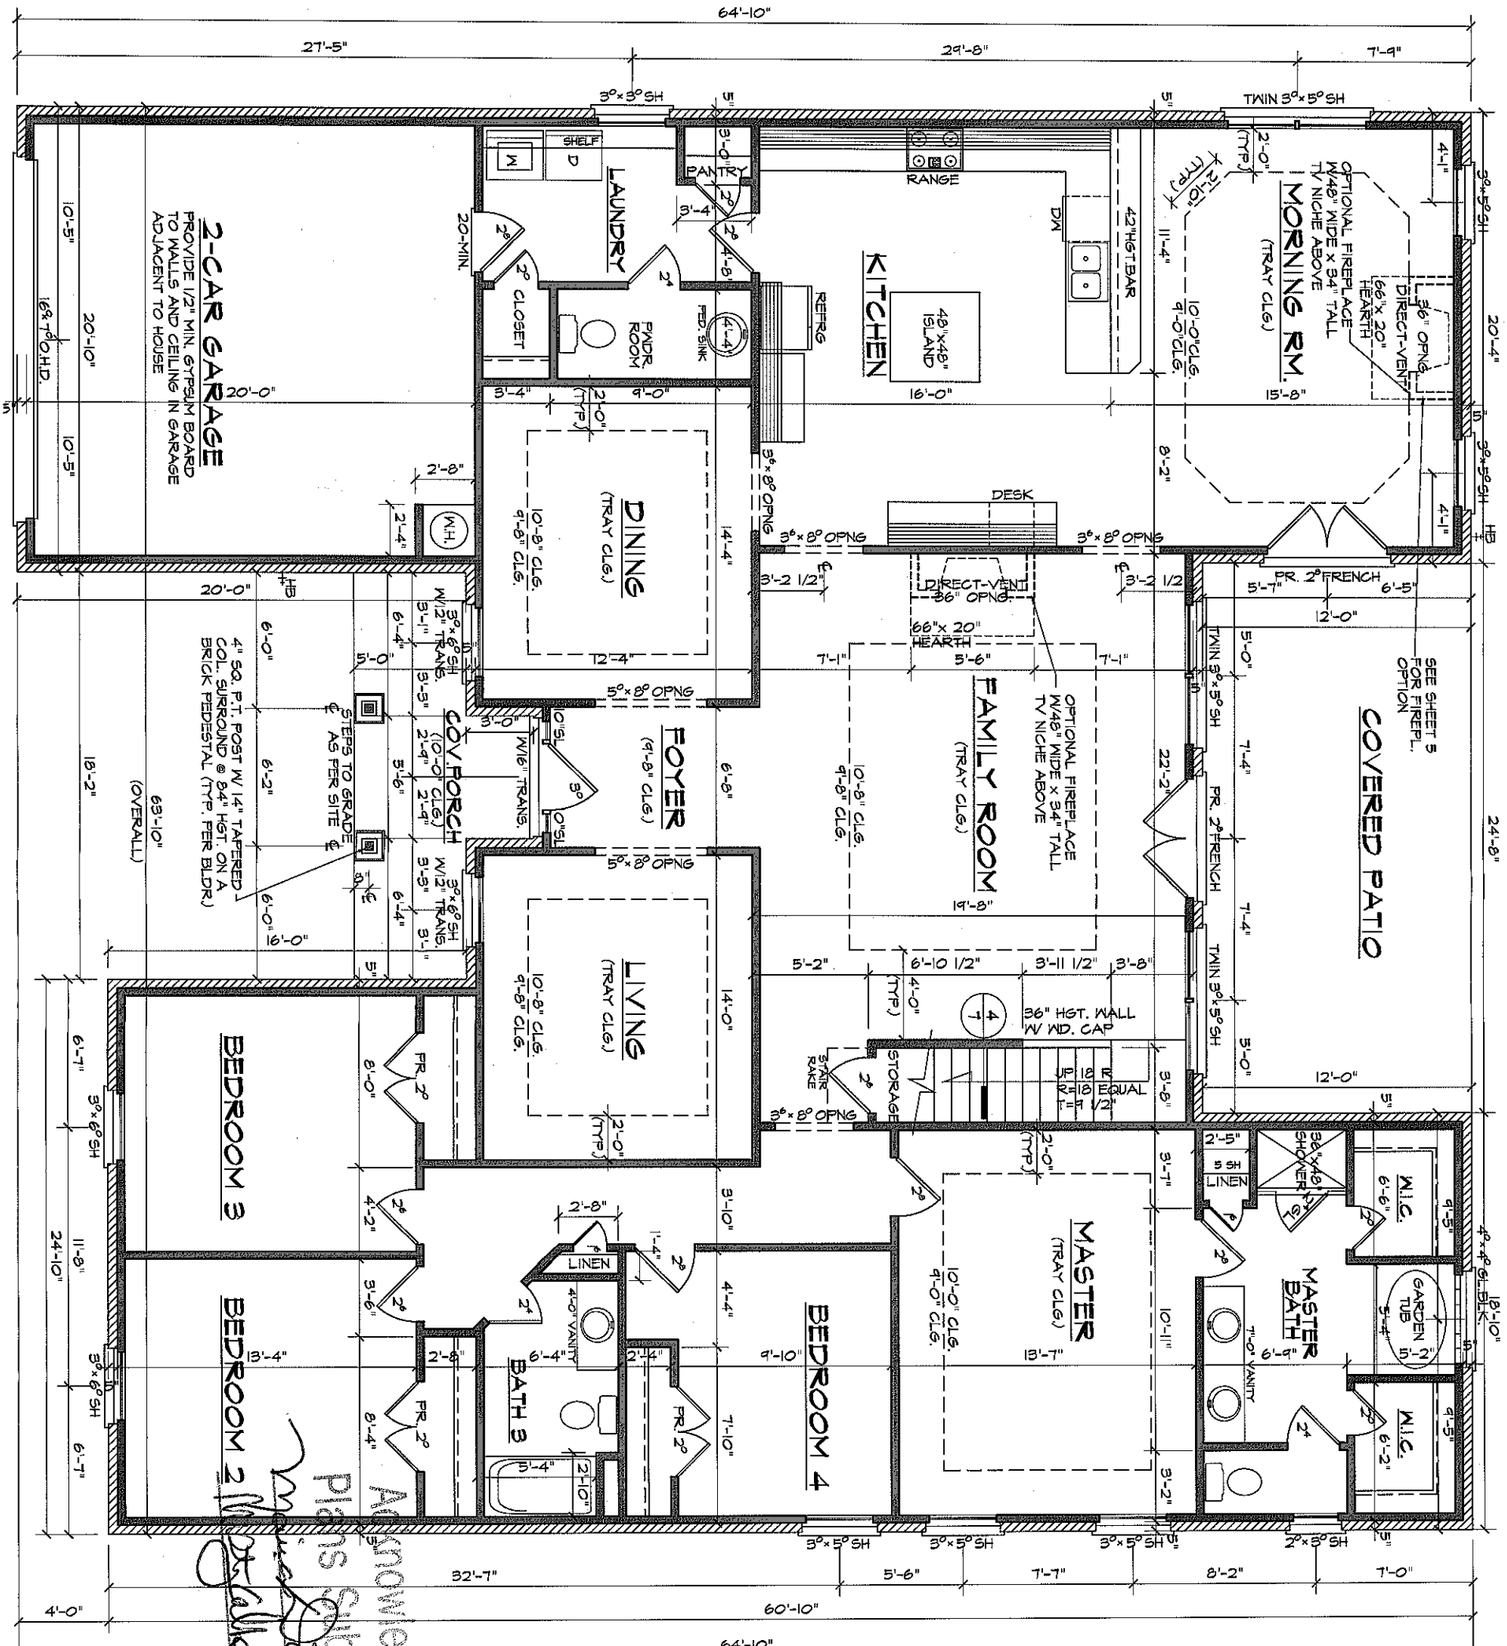

FIRST FLOOR PLAN

SCALE: 1/4"=1'-0"

9'-0" CLG. HGT. U.N.O.
SET WINDOWS @ 7'-0" U.N.O.

As Noted Preliminary Plans Not to be Used for Construction Purposes Date 5/27/10

DATE DRAWN 5-13-2010
REVISIONS

SHEET 3 OF 7

3343 "B" FE (L)

RALEIGH, NC
1665

AUTOCAD 2004

ADAMS HOMES AEC, LLC
BL #CBC043518
6300 CHAPEL HILL ROAD, SUITE 120
RALEIGH, NC 27607
919-233-6747 (office) 919-233-6780 (fax)