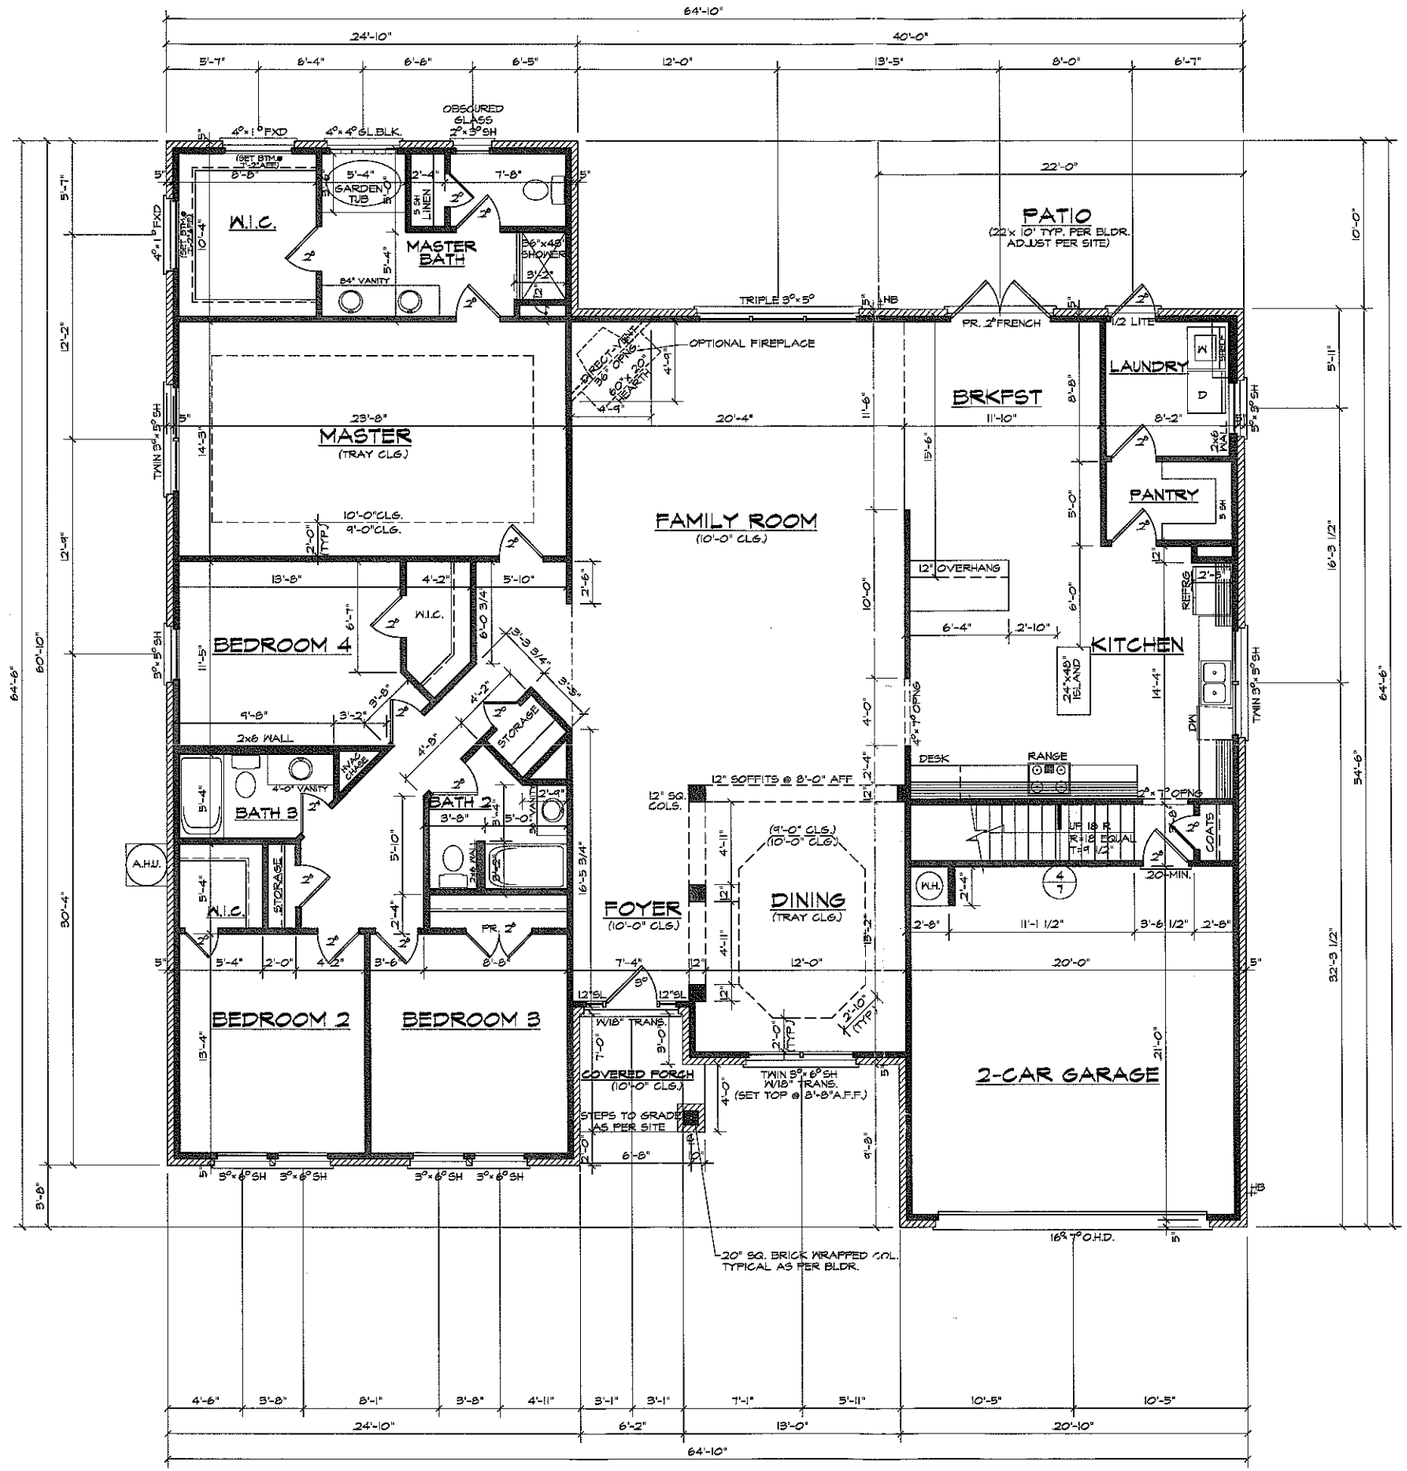


FIRST FLOOR PLAN

SCALE: 1/4"=1'-0"

9'-0" CLG. HST. U.N.O.
SET WINDOWS @ 7'-0" U.N.O.

ADAMS HOMES AEC, LLC
BL.#C3C043518
6300 CHAPEL HILL ROAD, SUITE 120
RALEIGH, NC 27607
919-233-6747 (office) 919-233-6780 (fax)


Acknowledgement of Plans Submittal ONLY
Date 3-4-11
Date 3/4/11

3000 "B" FE (R) REC
RALEIGH, NC
1711
AUTOCAD 2004

DATE DRAWN
10-21-2009
REVISIONS

SHEET 3 OF 7

File:3711DWG

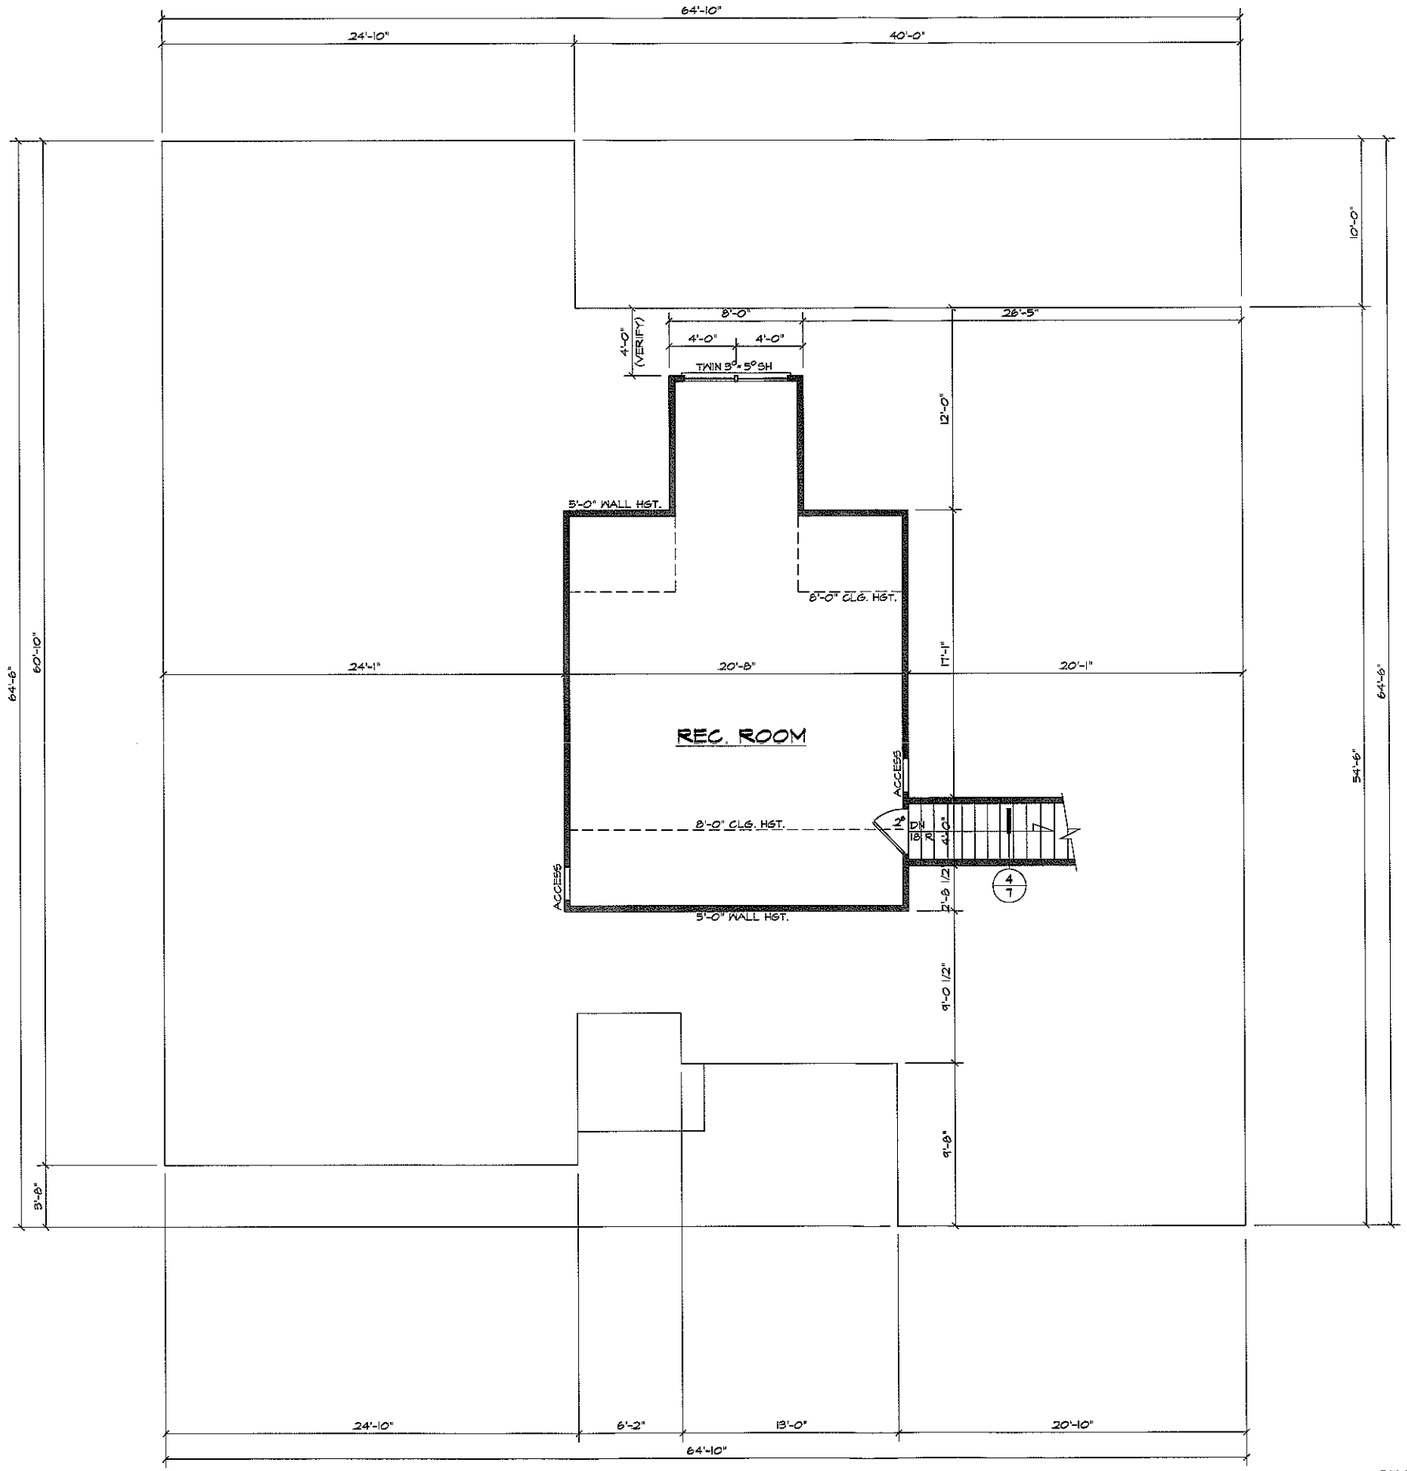

SECOND FLOOR PLAN

SCALE: 1/4"=1'-0"

8'-0" CLG. HGT. U.N.O.
SET WINDOWS @ 6'-8" U.N.O.

ADAMS HOMES AEC, LLC
BL-#39043516
6300 CHAPEL HILL ROAD, SUITE 120
RALEIGH, NC 27607
919-233-8747 (office) 919-233-8780 (fax)

3000 "B" FE (R) REC


RALEIGH, NC
1711
AUTOCAD 2004

DATE DRAWN
10-21-2009
REVISIONS

SHEET 4 OF 7

Plan-1711DWG

Plan-1871.DWG

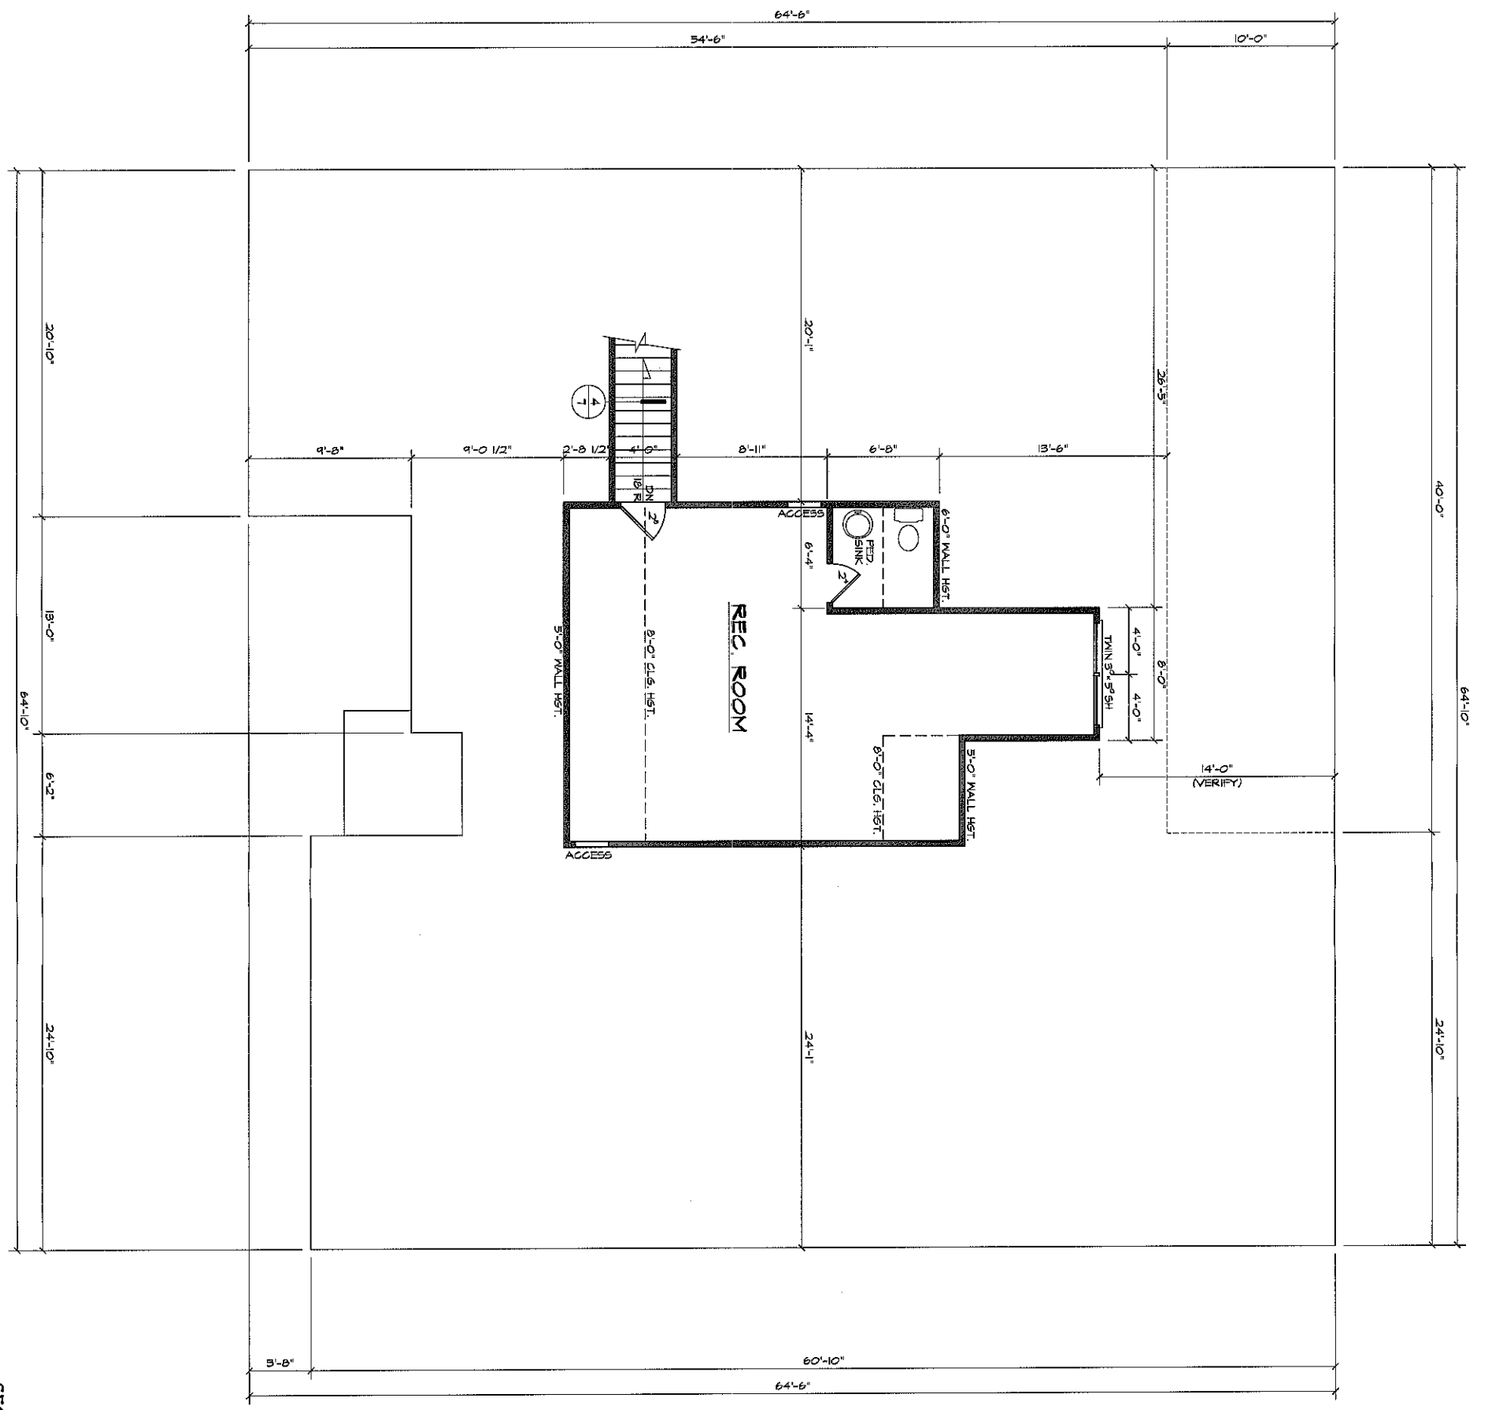

Acknowledgement Of
Plans Submittal ONLY!
Date 3-4-11
Date 3/4/11

SECOND FLOOR PLAN

8'-0" CLG. HGT. U.N.O.
SET WINDOWS @ 6'-8" U.N.O.

SCALE: 1/4"=1'-0"

SHEET 4 OF 7

DATE DRAWN 11-16-2010
REVISIONS

3474 "B" FE (L) CP GM021

RALEIGH, NC
1871

AUTOCAD 2004

ADAMS HOMES AEC, LLC
BL #CBC043518
5300 CHAPEL HILL ROAD, SUITE 120
RALEIGH, NC 27607
919-233-6747 (office) 919-233-6780 (fax)