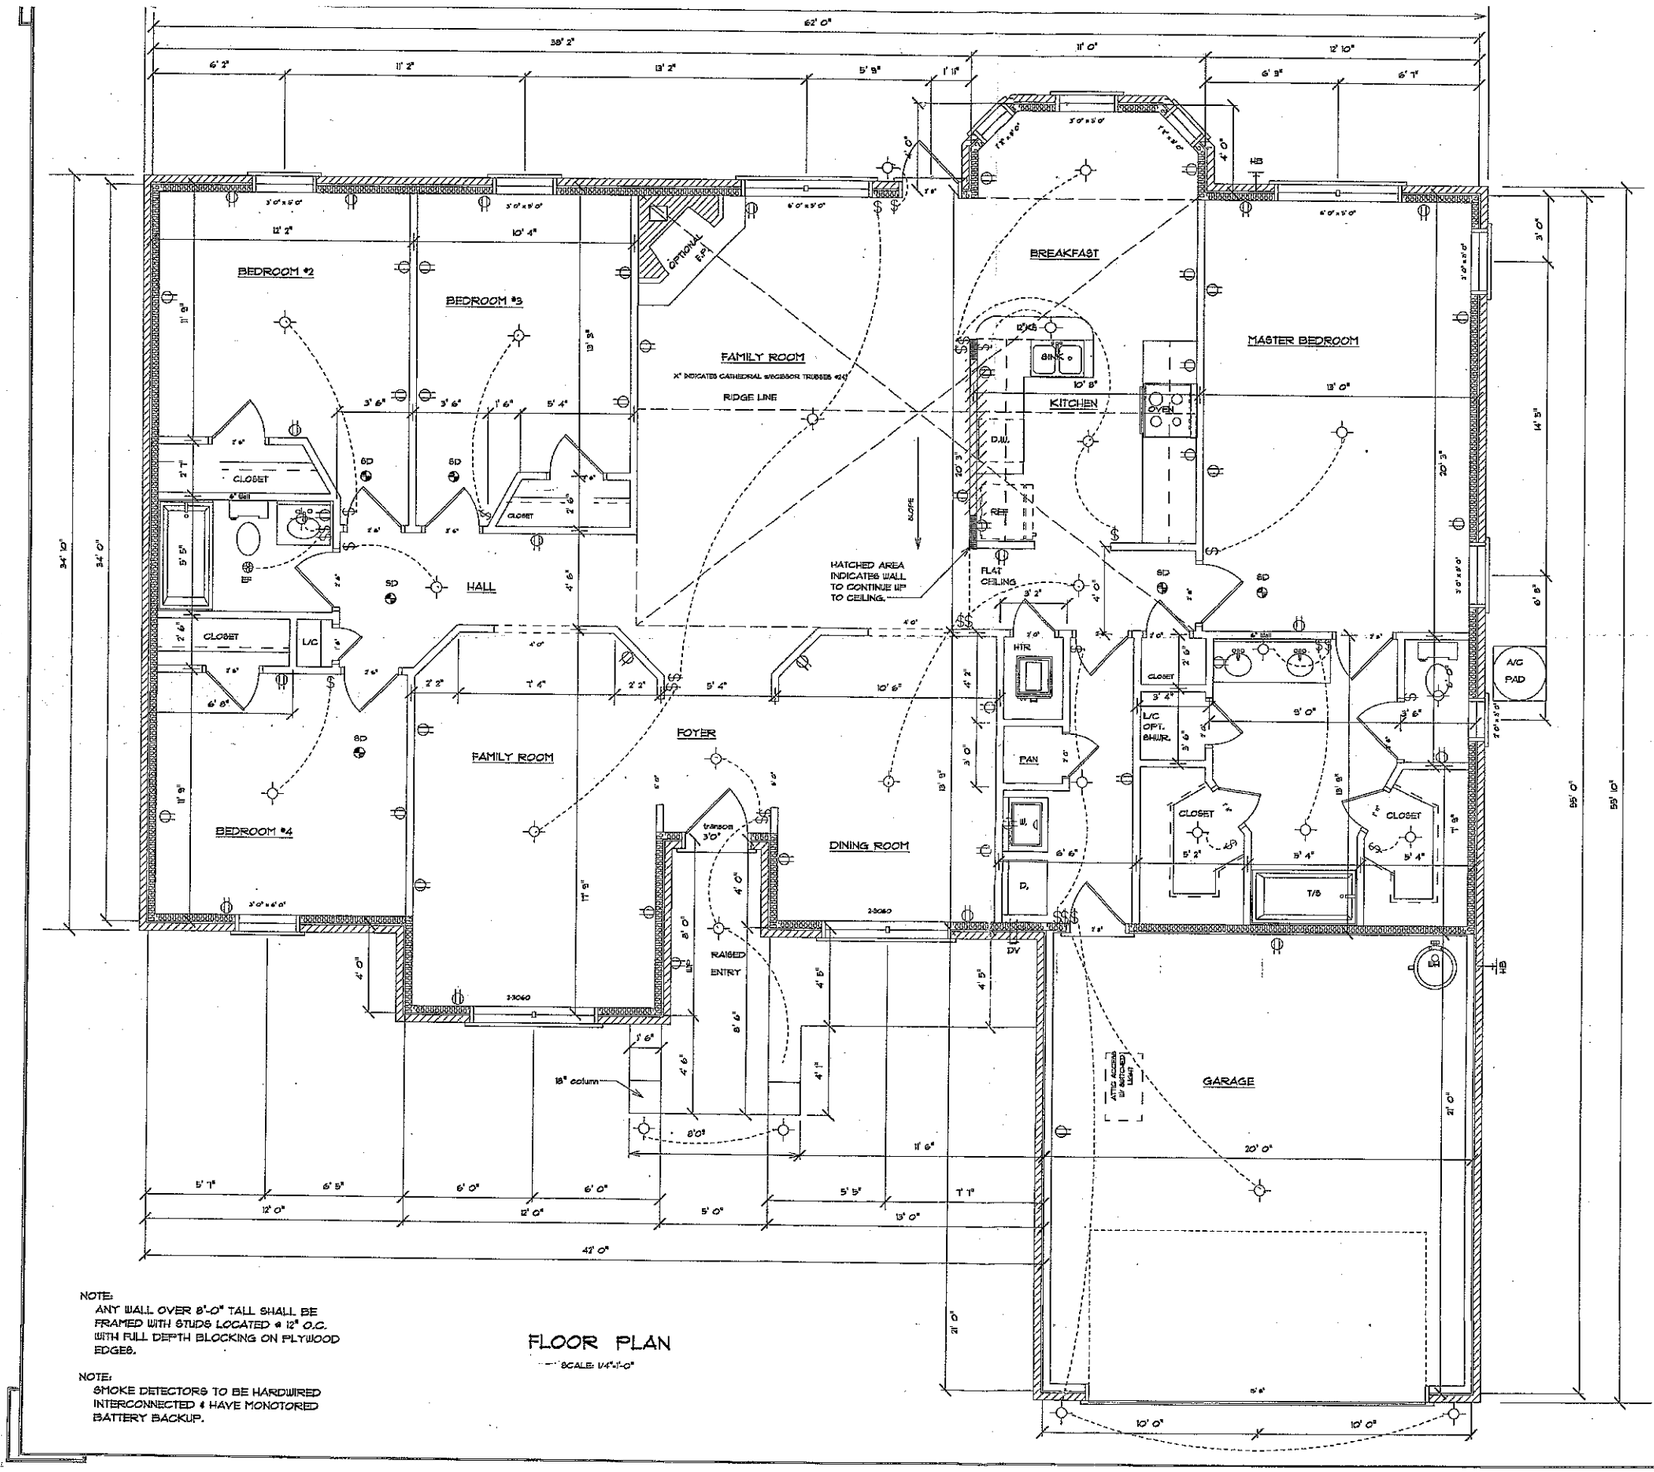


NOTE:
ANY WALL OVER 8'-0" TALL SHALL BE FRAMED WITH STUDS LOCATED @ 12" O.C. WITH FULL DEPTH BLOCKING ON PLYWOOD EDGES.

NOTE:
SMOKE DETECTORS TO BE HARDWIRED INTERCONNECTED & HAVE MONOTORED BATTERY BACKUP.

FLOOR PLAN
SCALE: 1/4"=1'-0"

ACKNOWLEDGMENT OF
FTB SUBMITTAL ONLY
Date 2-11-08
Permit # 21308

GM17

FOOTAGES:

LIVING AREA	=	2259	sq. ft.
GARAGE	=	420	sq. ft.
COVERED ENTRY	=	119	sq. ft.
TOTAL	=	2798	sq. ft.

ADAMS HOMES

2240 "B" FE

Office:	Baldwin
Date:	November 05, 2004
Job # :	04-042
Software used:	Softplan
Version used:	12.5.2

YOUR HOME Design Inc.
Phone: 251.605.3438
Fax: 251.662.2903
alan@yourhomedesign.net
By: Alan Duncan

Your Homes Design is so important to us, we named our business after it.