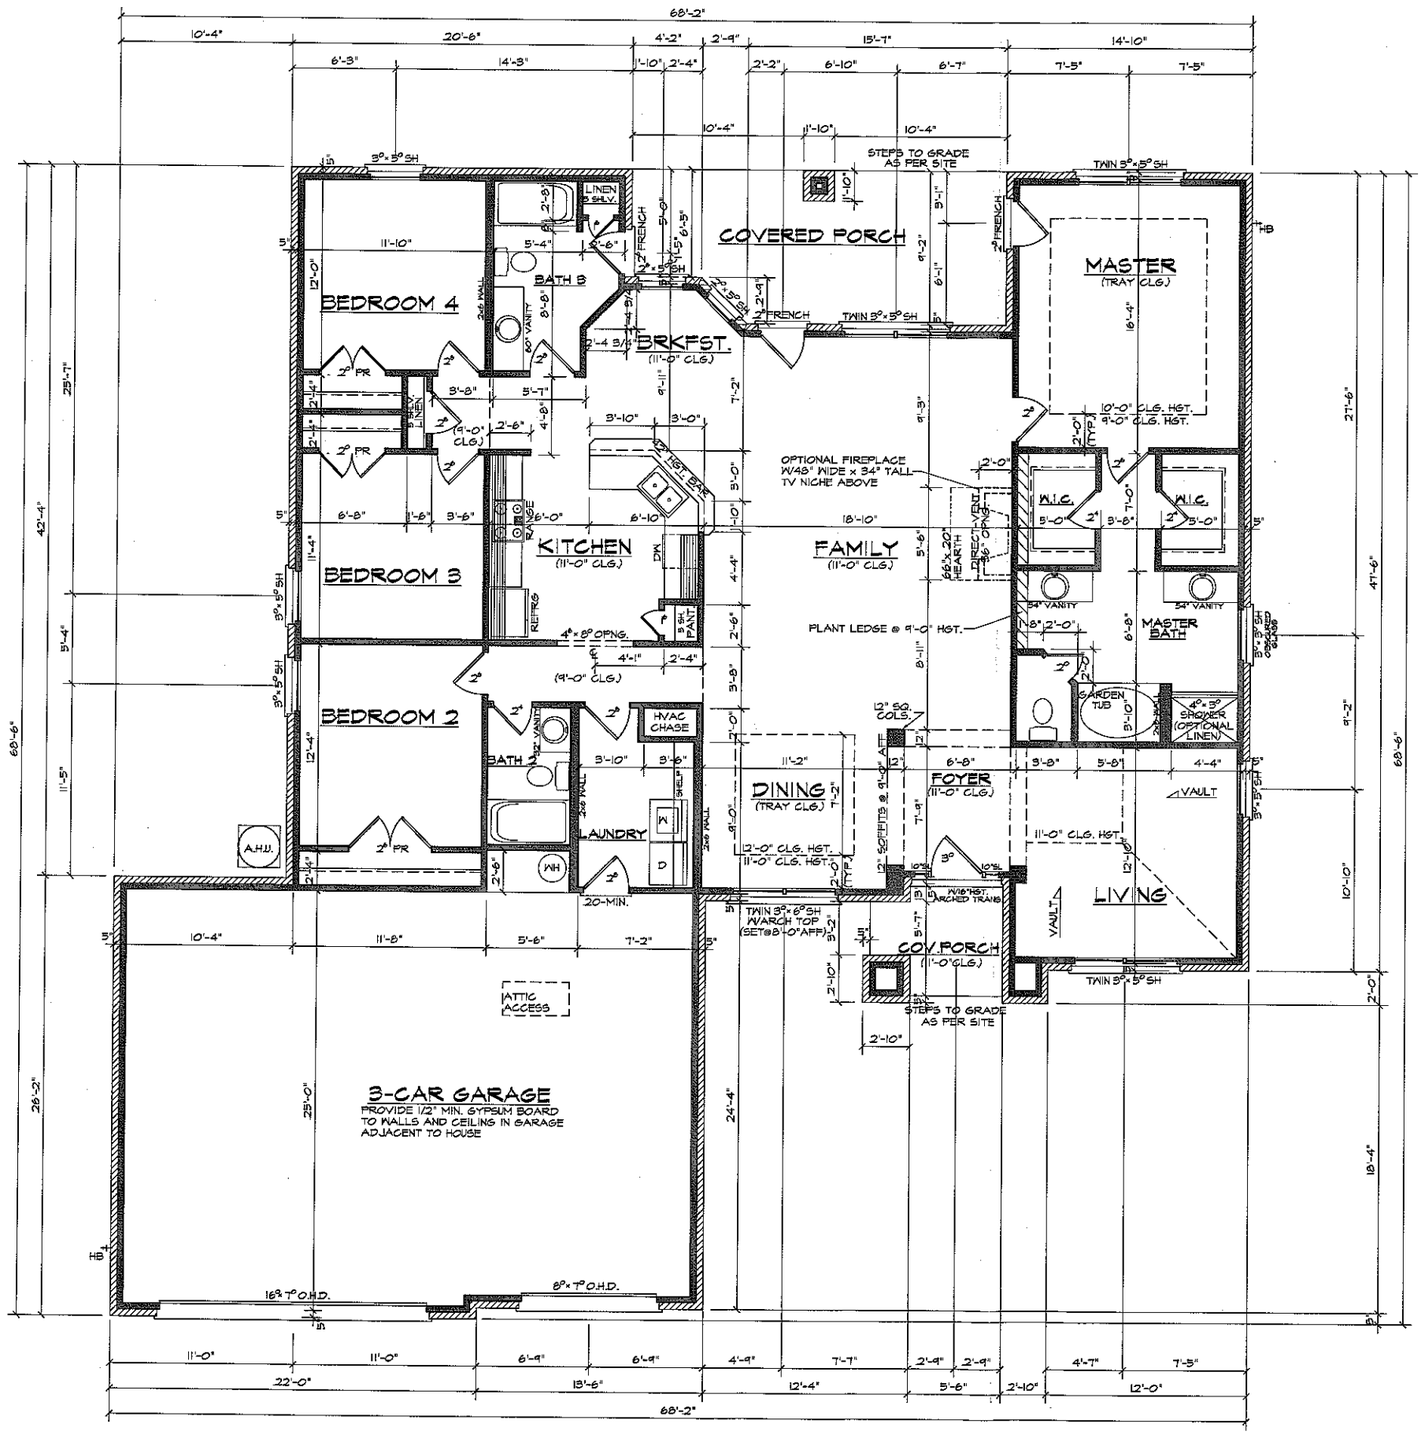


Acknowledgement Of Plans Submittal ONLY!

Date 7-6-10

Date 7/6/10

FLOOR PLAN

SCALE: 1/4"=1'-0"

9'-0" CLG. HST. U.N.O.
SET WINDOWS @ 7'-0" U.N.O.

Plan-1807.DWG

ADAMS HOMES AEC, LLC
BL #CBC043518
6300 CHAPEL HILL ROAD, SUITE 120
RALEIGH, NC 27607
919-233-6747 (office) 919-233-6780 (fax)

2265 "A" FE (L) 3-CAR GM001

RALEIGH, NC
1807
AUTOCAD 2004

DATE DRAWN
6-30-2010
REVISIONS

SHEET
3
OF 5