
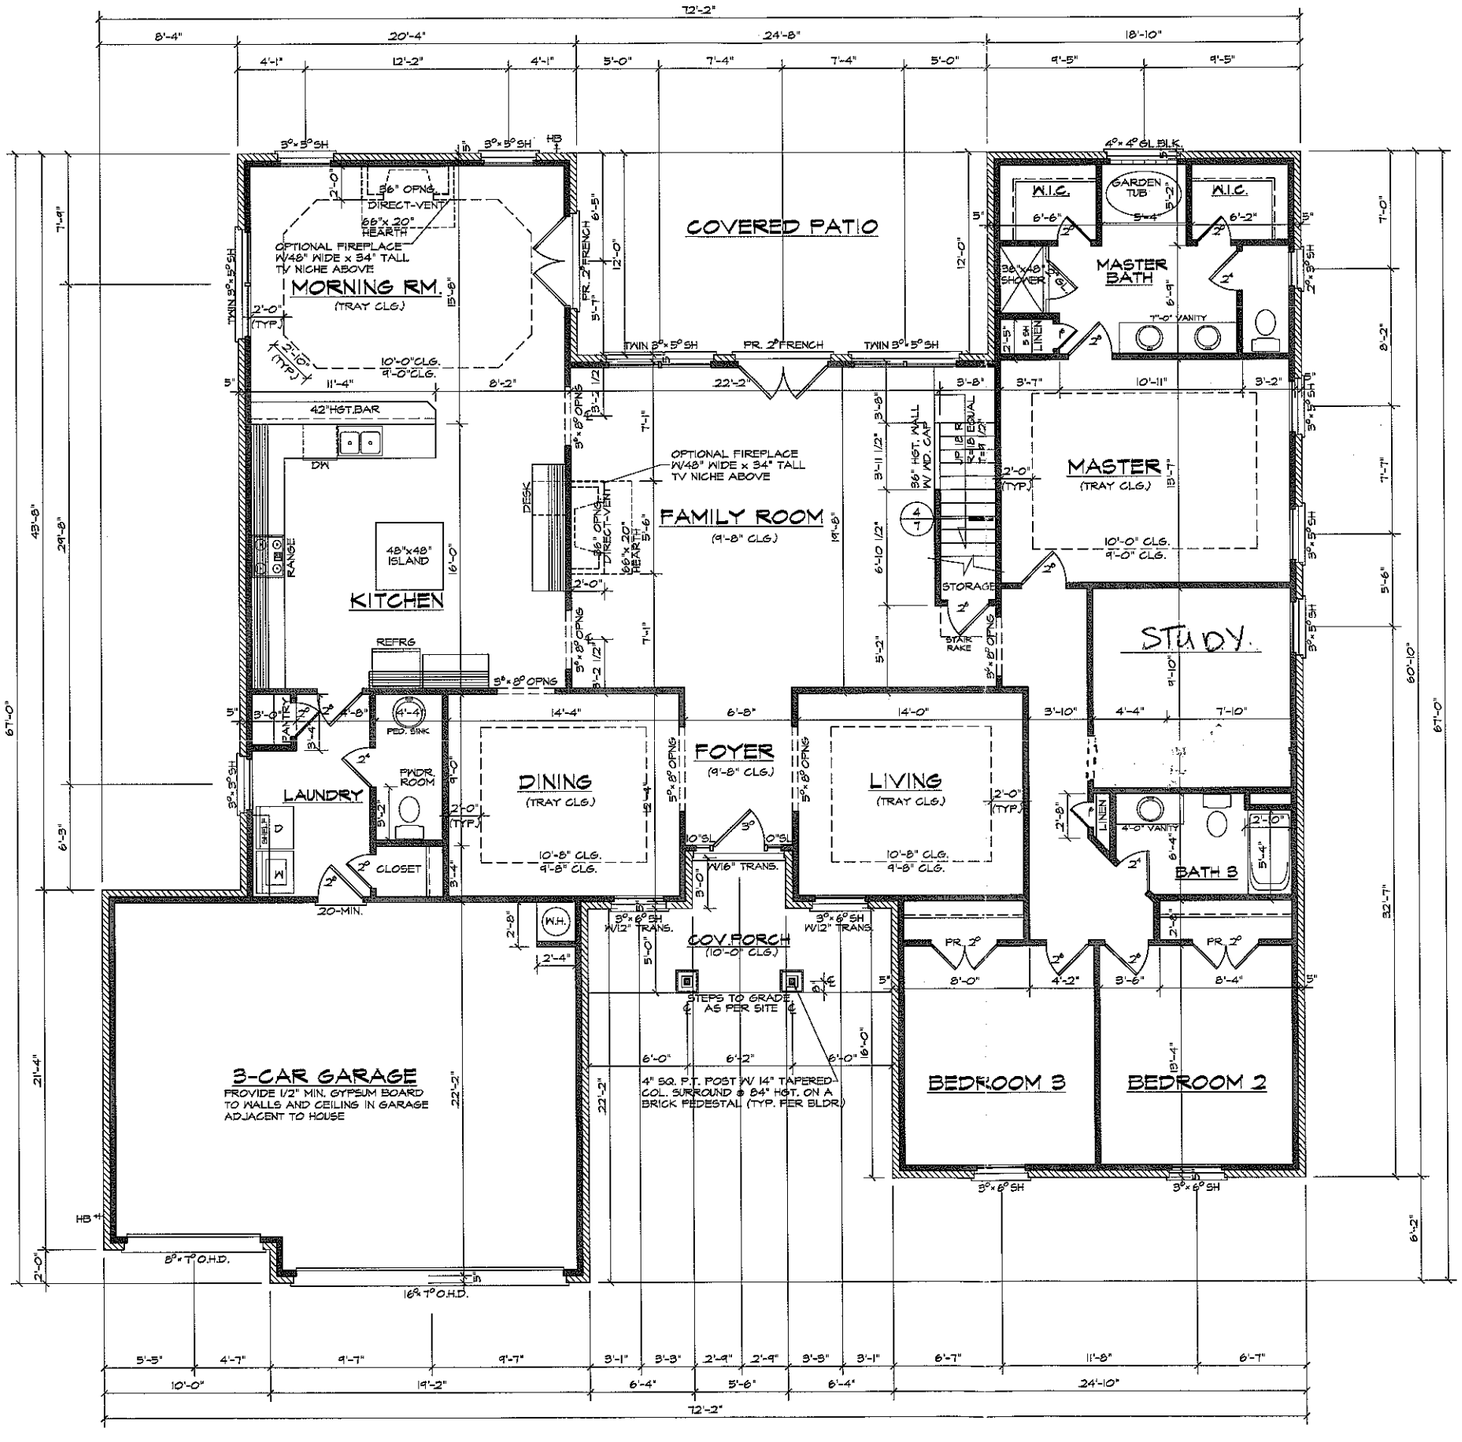


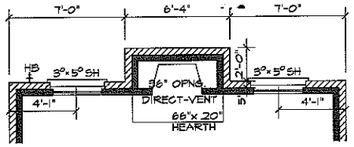

OPTIONAL FIREPLACE LOCATION

FIRST FLOOR PLAN

SCALE: 1/4"=1'-0"

9'-0" CLG. HST. U.N.O.
SET WINDOWS @ 7'-0" U.N.O.

Acknowledgement Of Plans Submittal ONLY!
Date 1-5-12
Date 1/5/12


ADAMS HOMES
BL #CBC043518
AEC, LLC
1401 SUNDAY DRIVE, SUITE 115
RALEIGH, NC 27607
919-233-8747 (office) 919-233-8780 (fax)

3343 "B" FE (L) 3-CAR
RALEIGH, NC
2001
AUTOCAD 2004

DATE DRAWN
10-17-2011
REVISIONS

SHEET 3 OF 7

Plan2001DWG

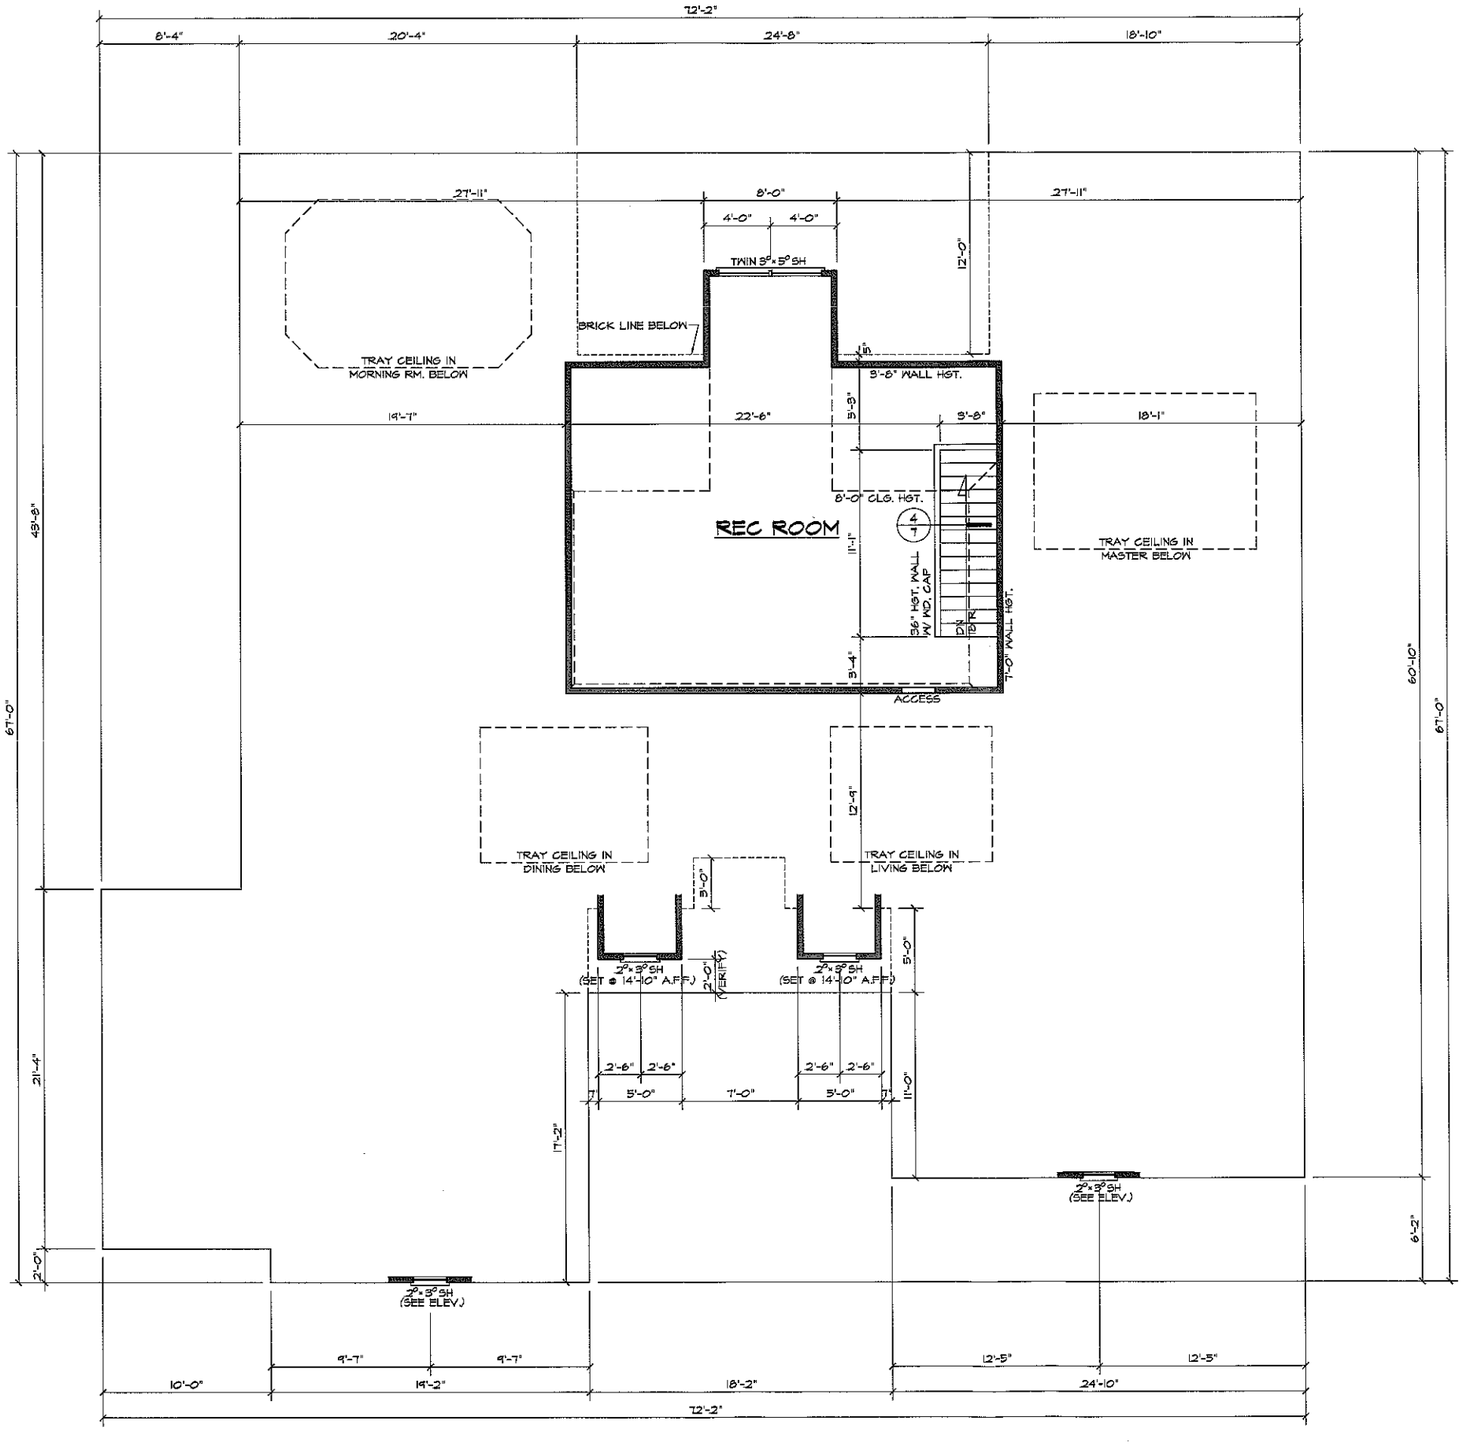

SECOND FLOOR PLAN

SCALE: 1/4"=1'-0"

8'-0" CLG. HGT. U.N.O.
SET WINDOWS @ 6'-8" U.N.O.

ADAMS HOMES AEC, LLC
BL.#CBC043518
1401 SUNDAY DRIVE, SUITE 115
RALEIGH, NC 27607
919-233-6747 (office) 919-233-6780 (fax)

3343 "B" FE (L) 3-CAR

RALEIGH, NC
2001
AUTOCAD 2004

DATE DRAWN
10-17-2011
REVISIONS

SHEET 4 OF 7

Plan3001D.DWG