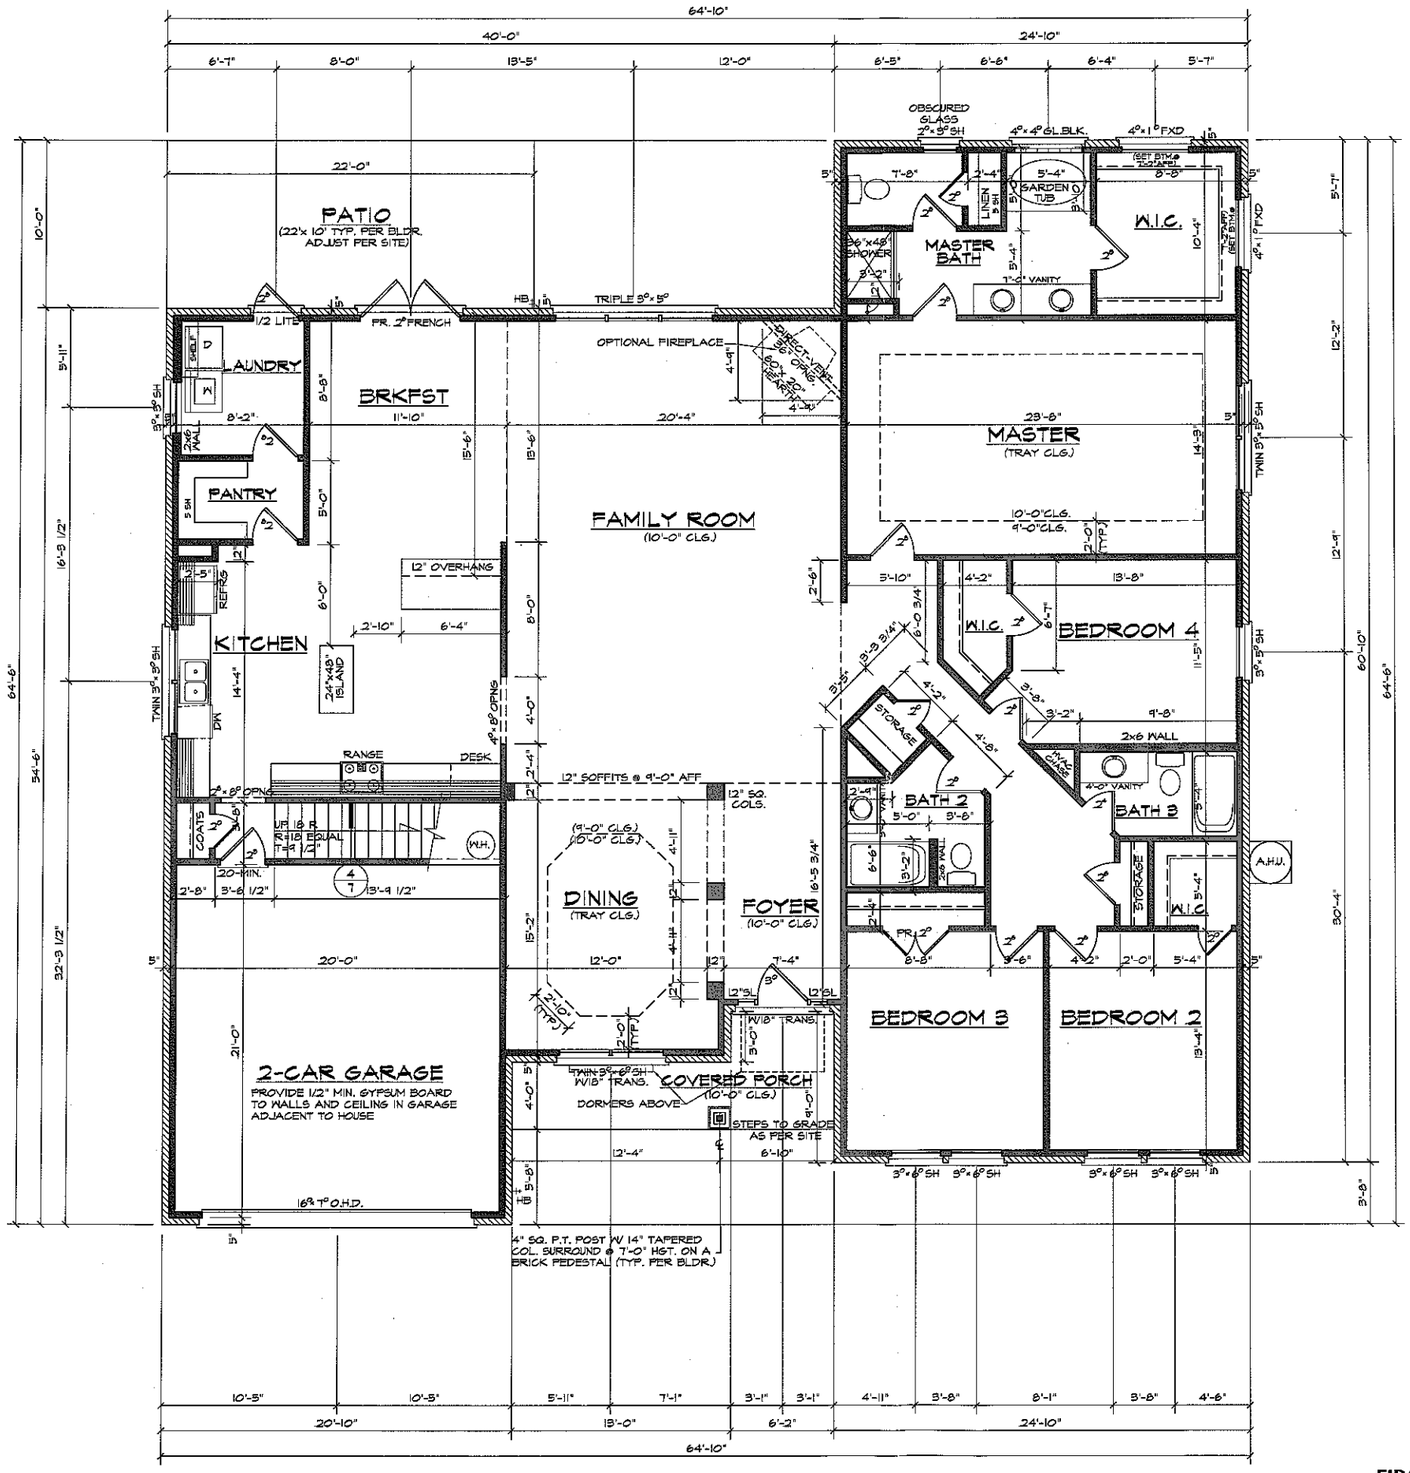


Acknowledgement Of Plans Submittal ONLY!

Judy Mulally Date 6-8-10

Matt Calhan Date 6/9/10

ADAMS HOMES
AEC, LLC
6300 CHAPEL HILL ROAD, SUITE 120
RALEIGH, NC 27607
919-233-6747 (office) 919-233-6780 (fax)
BL #CBC043518

3474 "F" FE (L)

RALEIGH, NC

1635

AUTOCAD 2004

DATE DRAWN
5-26-2010
REVISIONS

SHEET 3 OF 7

FIRST FLOOR PLAN

SCALE: 1/4"=1'-0"

9'-0" CLG. HGT. U.N.O.
SET WINDOWS @ 7'-0" U.N.O.

Plan1635.DWG