
Plan-1752.DWG

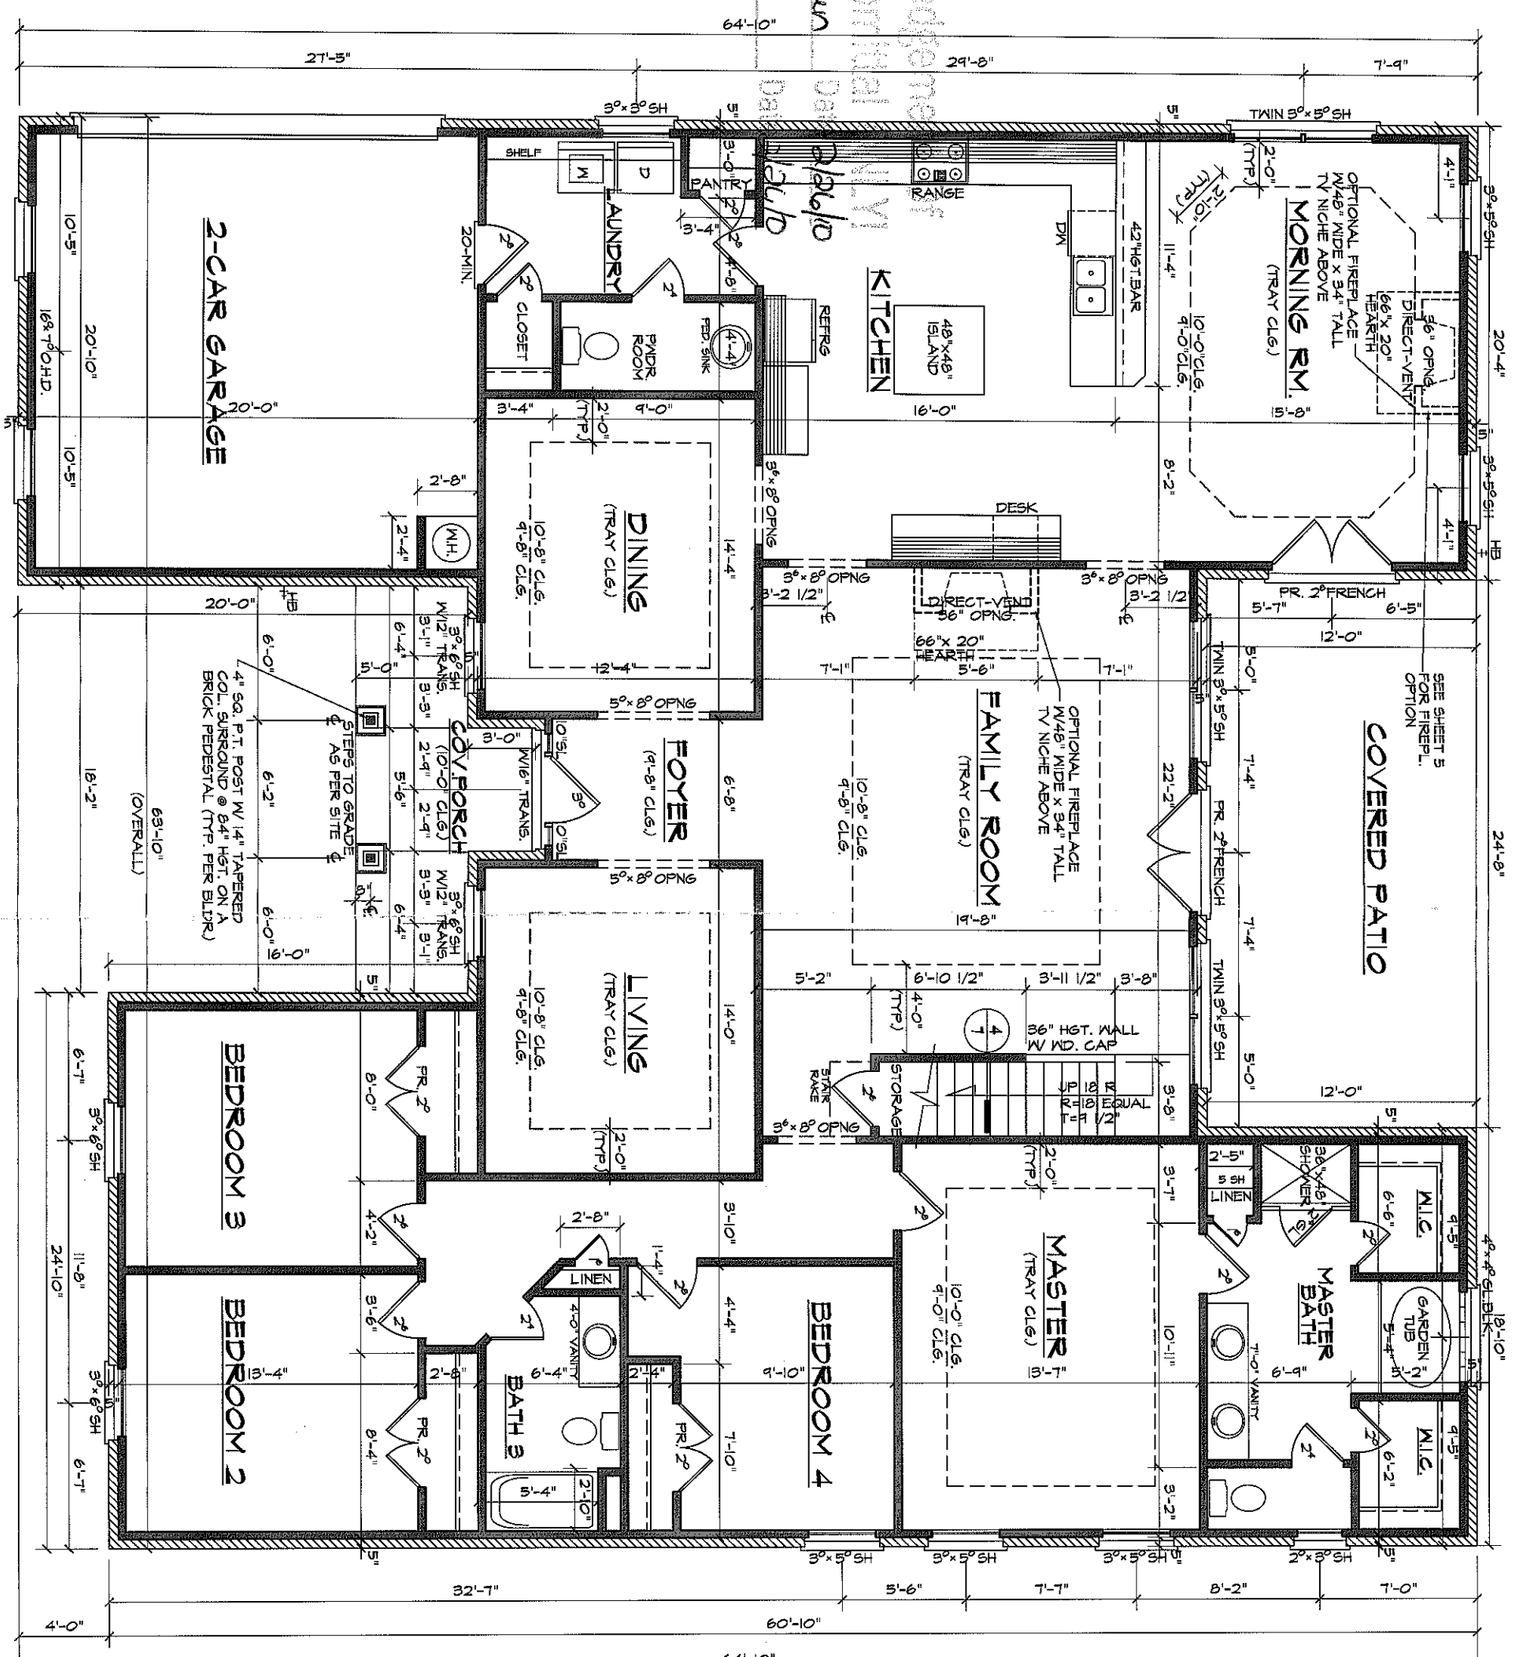

FIRST FLOOR PLAN

SCALE: 1/4"=1'-0"

9'-0" CLG. HGT. U.N.O.
SET WINDOWS @ 7'-0" U.N.O.

SHEET 3 OF 7

DATE DRAWN 2-10-2010
REVISIONS

2831 "B" SE (L) REC


RALEIGH, NC
1752

AUTOCAD 2004

ADAMS HOMES AEC, LLC
BL #CBC043518
6300 CHAPEL HILL ROAD, SUITE 120
RALEIGH, NC 27607
919-233-6747 (office) 919-233-6780 (fax)

Acknowledgement of
Plans Submitted ONLY
Mark Adams date 3/24/10
Mark Blum date 3/24/10

Plan-1752.DWG

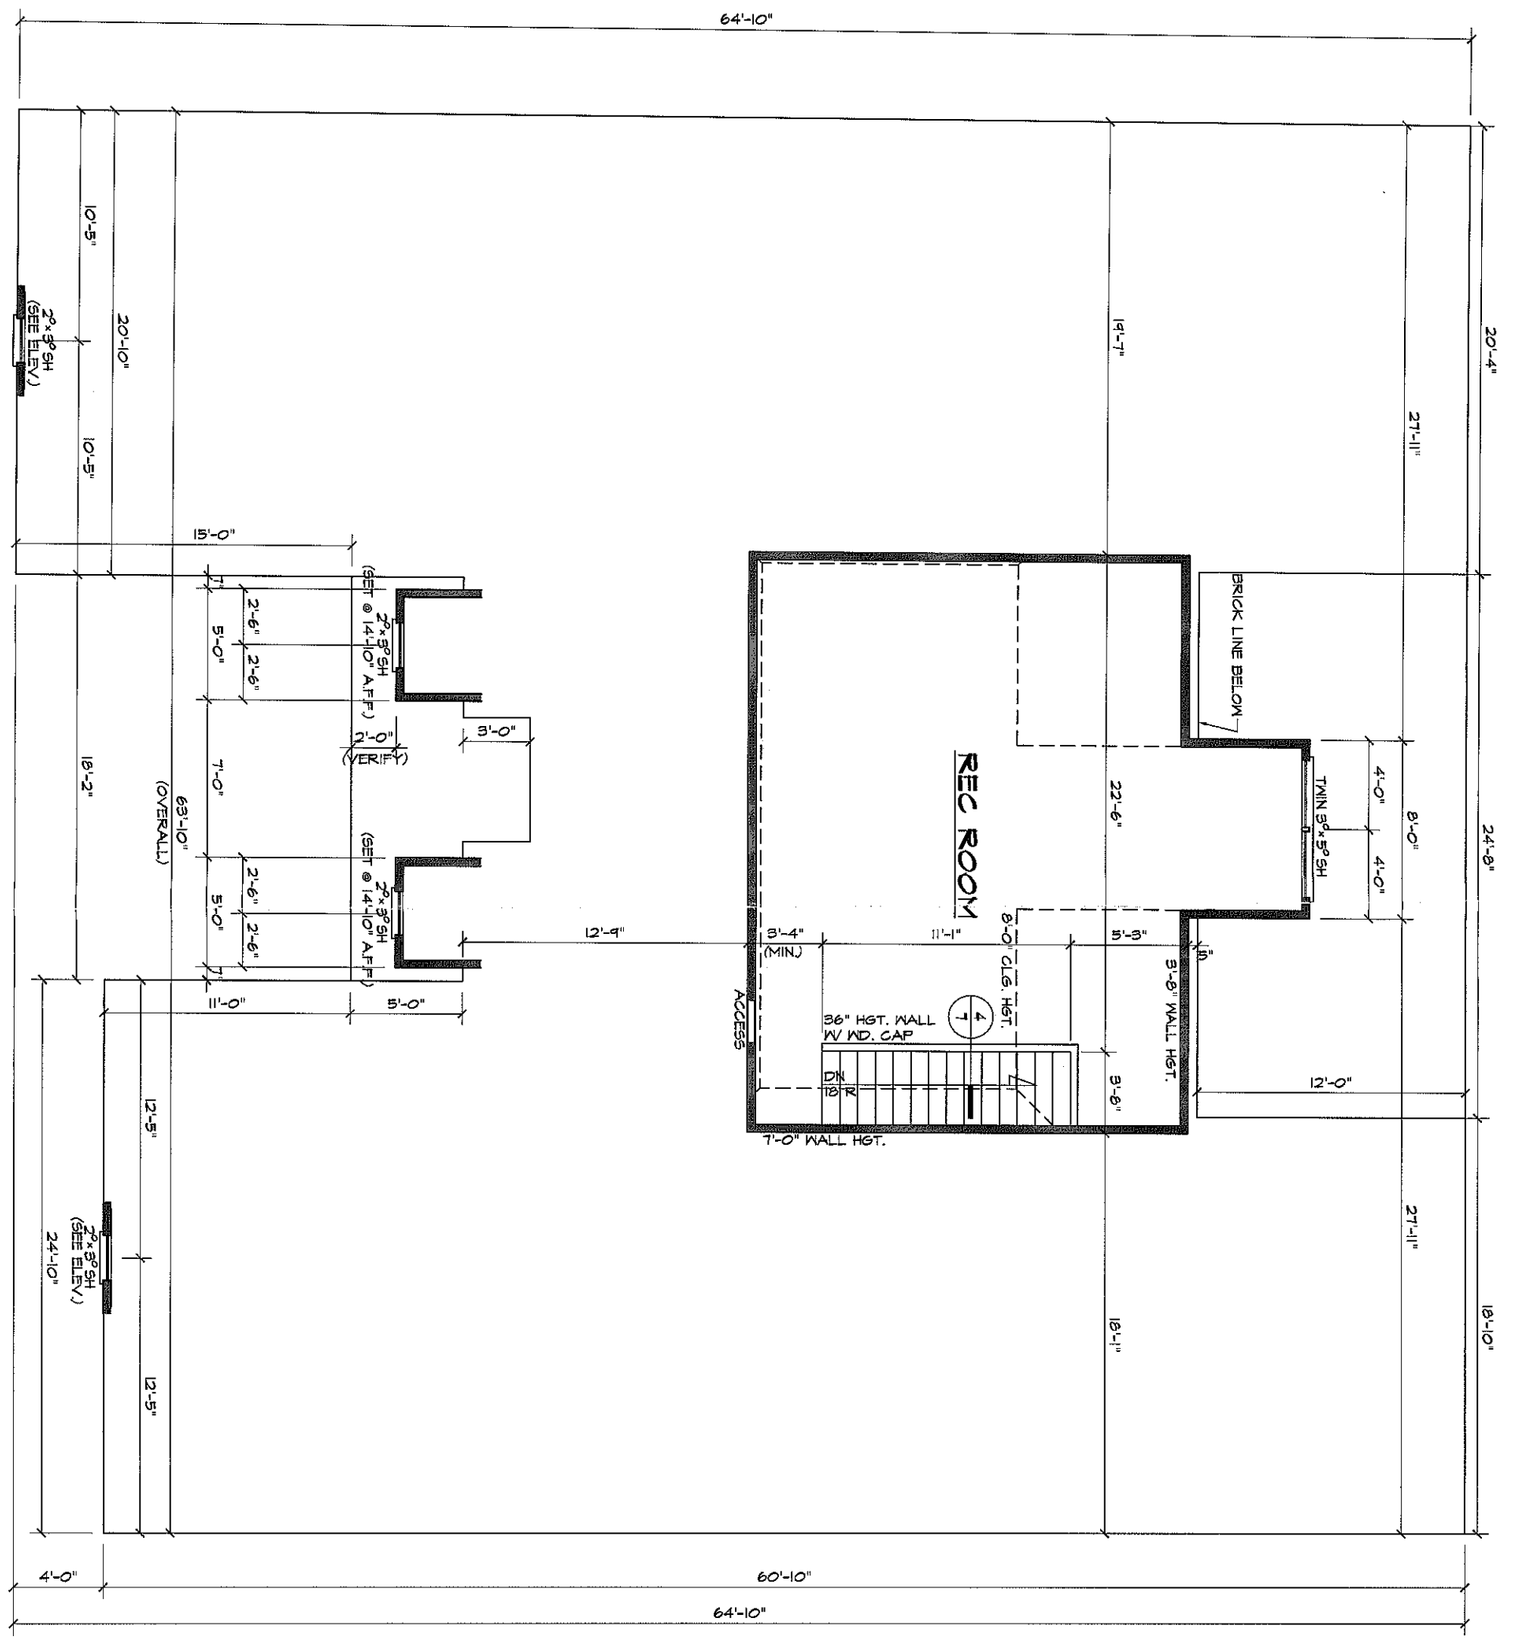

SECOND FLOOR PLAN

SCALE: 1/4"=1'-0"

8'-0" CLG. HGT. U.N.O.
SET WINDOWS @ 7'-6" U.N.O.

SHEET 4 OF 7

DATE DRAWN 2-10-2010
REVISIONS

2831 "B" SE (L) REC

RALEIGH, NC
1752

AUTOCAD 2004

ADAMS HOMES AEC, LLC
BL #CBC043518
6300 CHAPEL HILL ROAD, SUITE 120
RALEIGH, NC 27607
919-233-6747 (office) 919-233-6780 (fax)