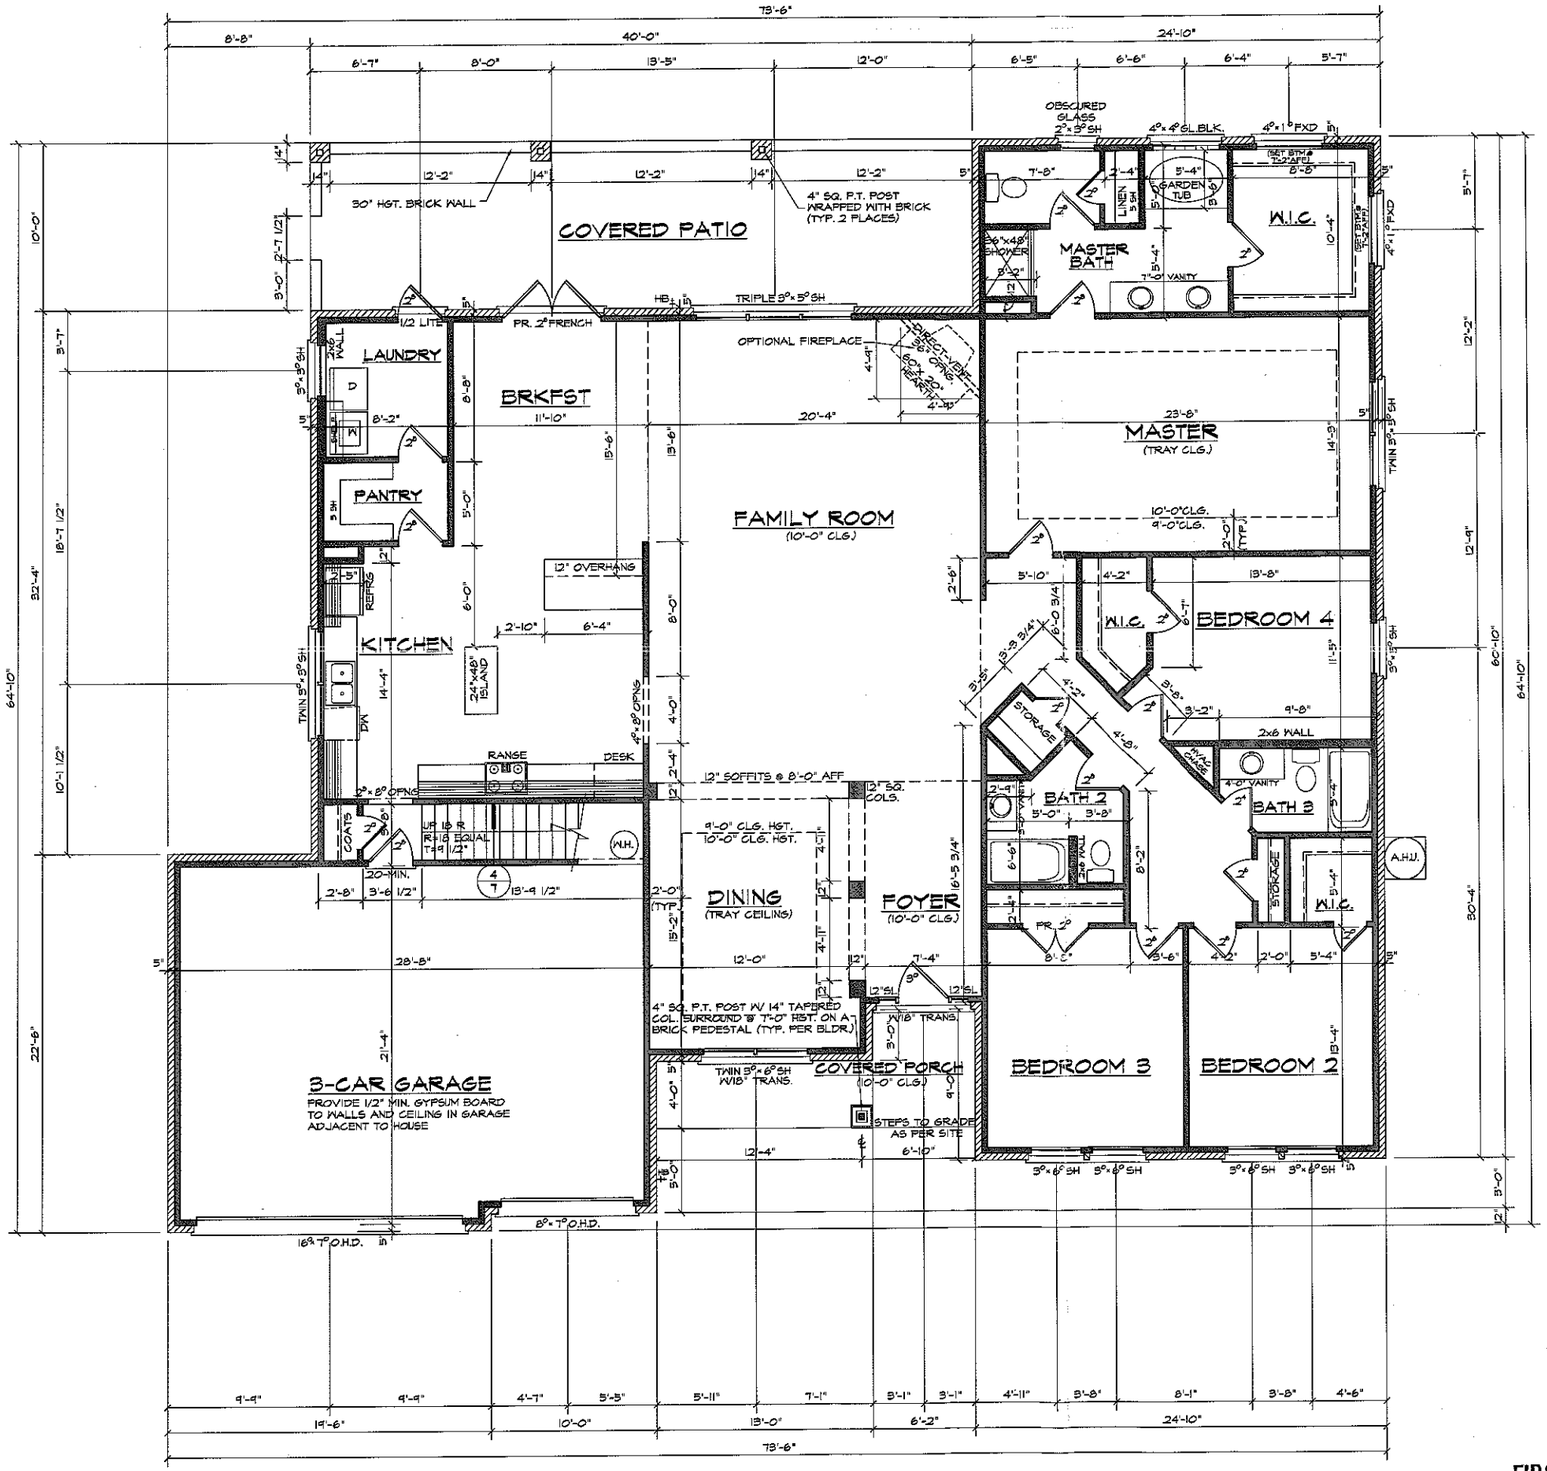


FIRST FLOOR PLAN

SCALE: 1/4"=1'-0"

9'-0" CLG. HGT. U.N.O.
SET WINDOWS @ 7'-0" U.N.O.

ADAMS HOMES
AEC, LLC
6300 CHAPEL HILL ROAD, SUITE 120
RALEIGH, NC 27607
919-233-6747 (office) 919-233-6760 (fax)
BL #CB043618

Acknowledgement Of Submittal ONLY!
Andy Mayfield Date 6-9-10
Matt Gelhaar Date 6/9/10


3474 "F" FE (L) 3-CAR CP

RALEIGH, NC
1797
AUTOCAD 2004

DATE DRAWN
6-2-2010
REVISIONS

SHEET
3
OF 7

Plan 1797DWG

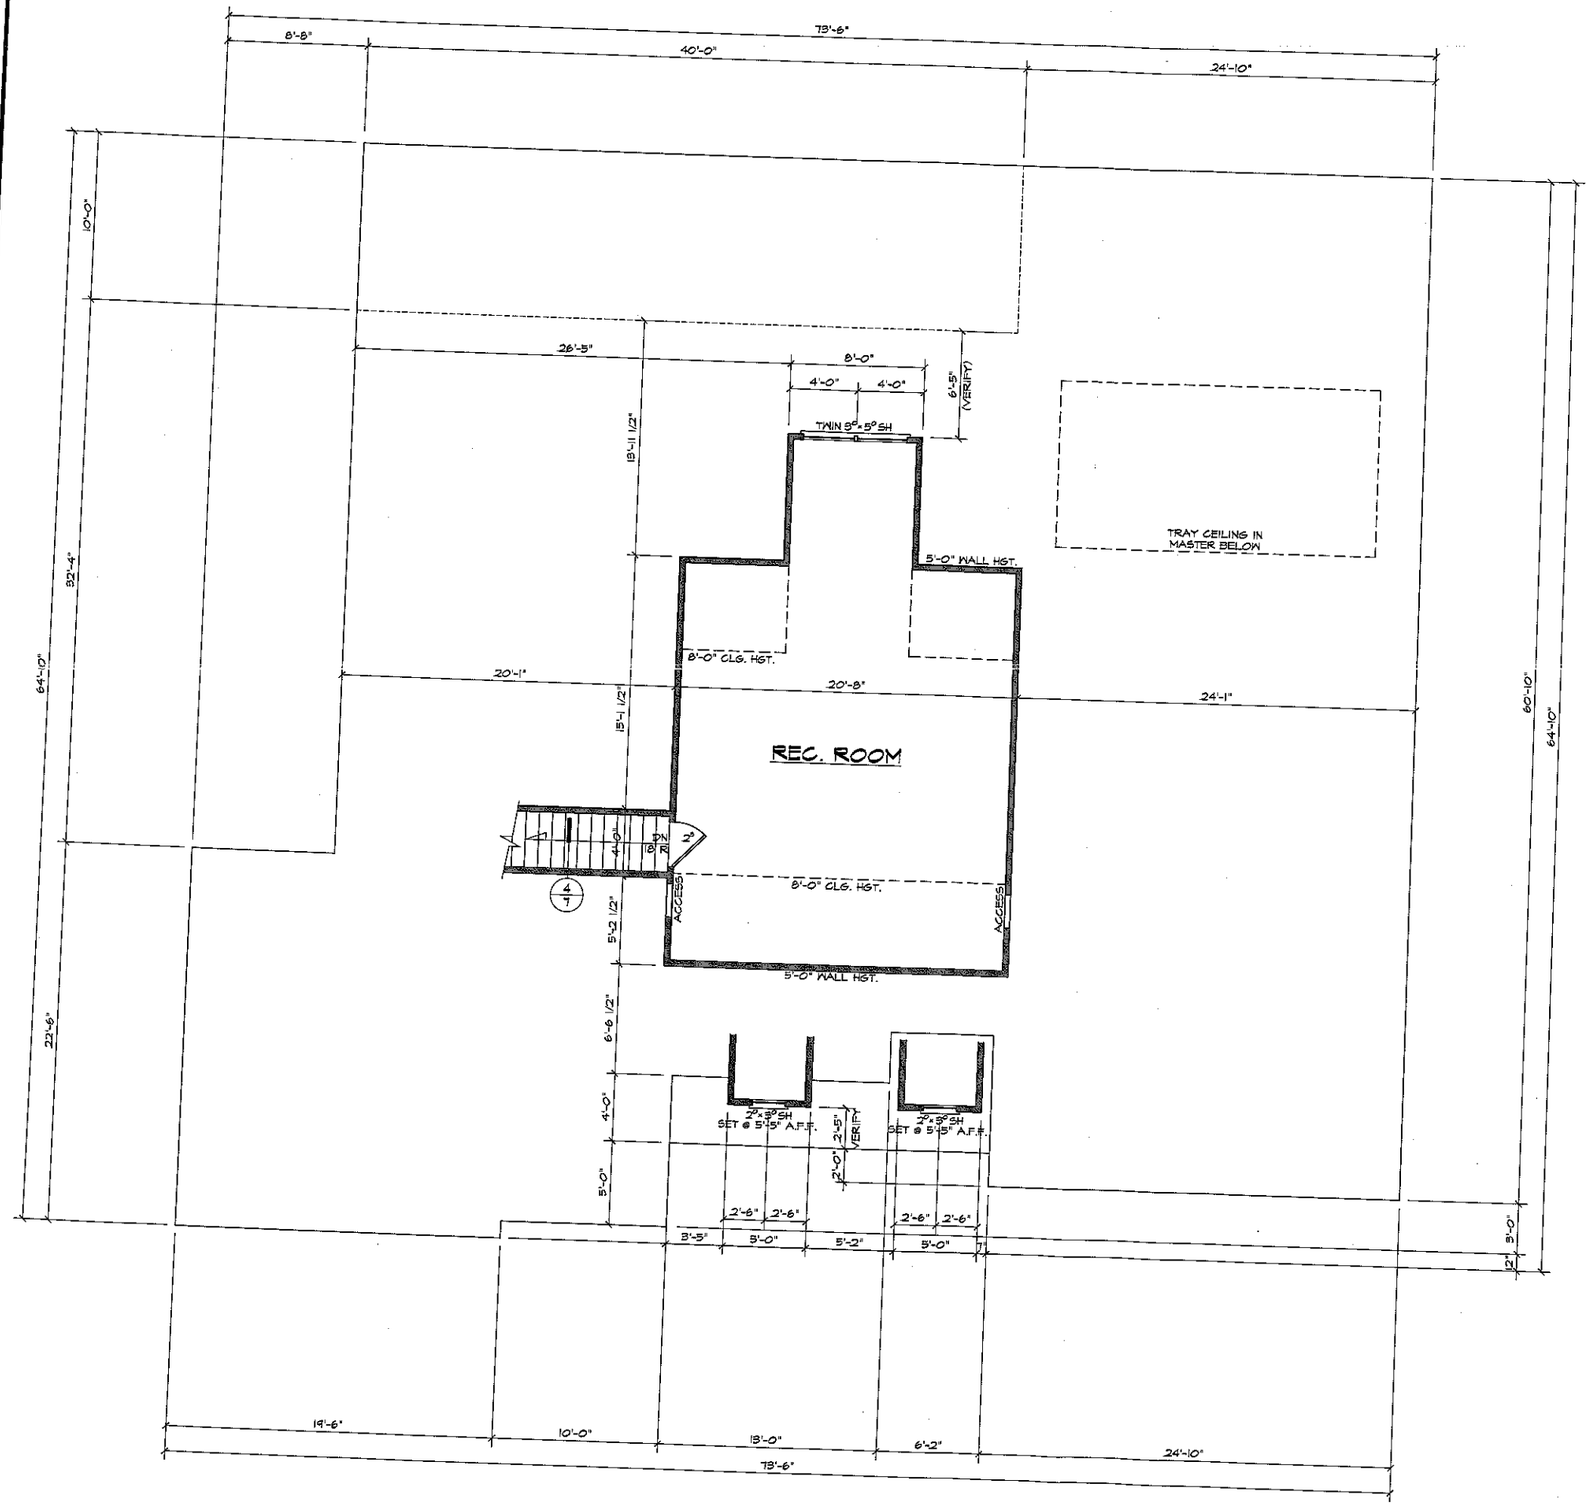

SECOND FLOOR PLAN

SCALE: 1/4"=1'-0"

8'-0" CLG. HGT. U.N.O.
SET WINDOWS @ 7'-6" U.N.O.

ADAMS HOMES AEC, LLC
BL #CBC043518
6300 CHAPEL HILL ROAD, SUITE 120
RALEIGH, NC 27607
919-233-6747 (office) 919-233-6768 (fax)

3474 "F" FE (L) 3-CAR CP

RALEIGH, NC
1797
AUTOCAD 2004

DATE DRAWN
6-2-2010
REVISIONS

SHEET 4 OF 7

Plan-2792.DWG