
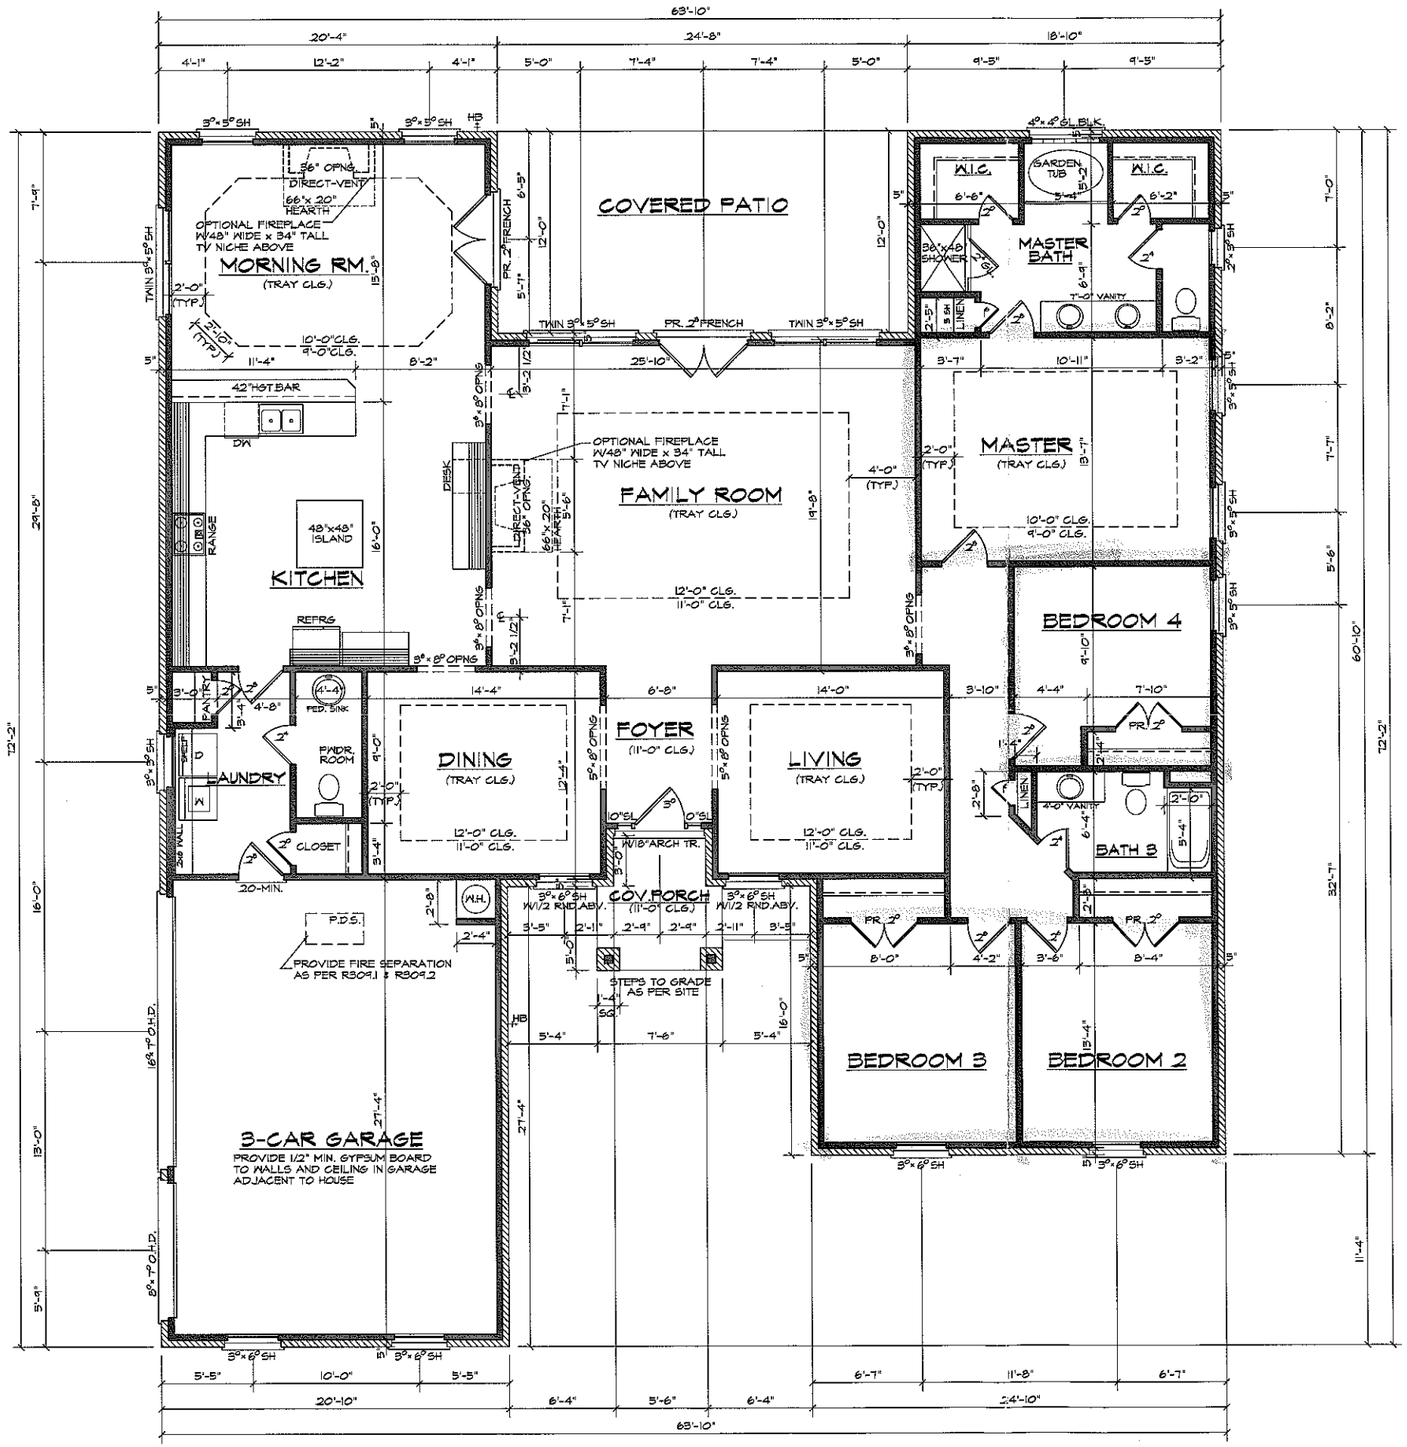


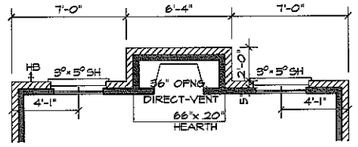

OPTIONAL FIREPLACE LOCATION

Acknowledgement Of Plans Submittal ONLY!
3-12-12 Date
2/10/12 Date

ADAMS HOMES AEC, LLC
BL #CBC043518
1401 SUNDAY DRIVE, SUITE 115
RALEIGH, NC 27607
919-233-6747 (office) 919-233-6780 (fax)

2831 "A" SE (L) 3 CAR

RALEIGH, NC
1681
AUTOCAD 2004

DATE DRAWN
10-5-2011
REVISIONS

SHEET 3 OF 5

FLOOR PLAN

SCALE: 1/4"=1'-0"

9'-0" CLG. 1ST. U.N.O.
SET WINDOWS @ 7'-0" U.N.O.

Plan1681DWG