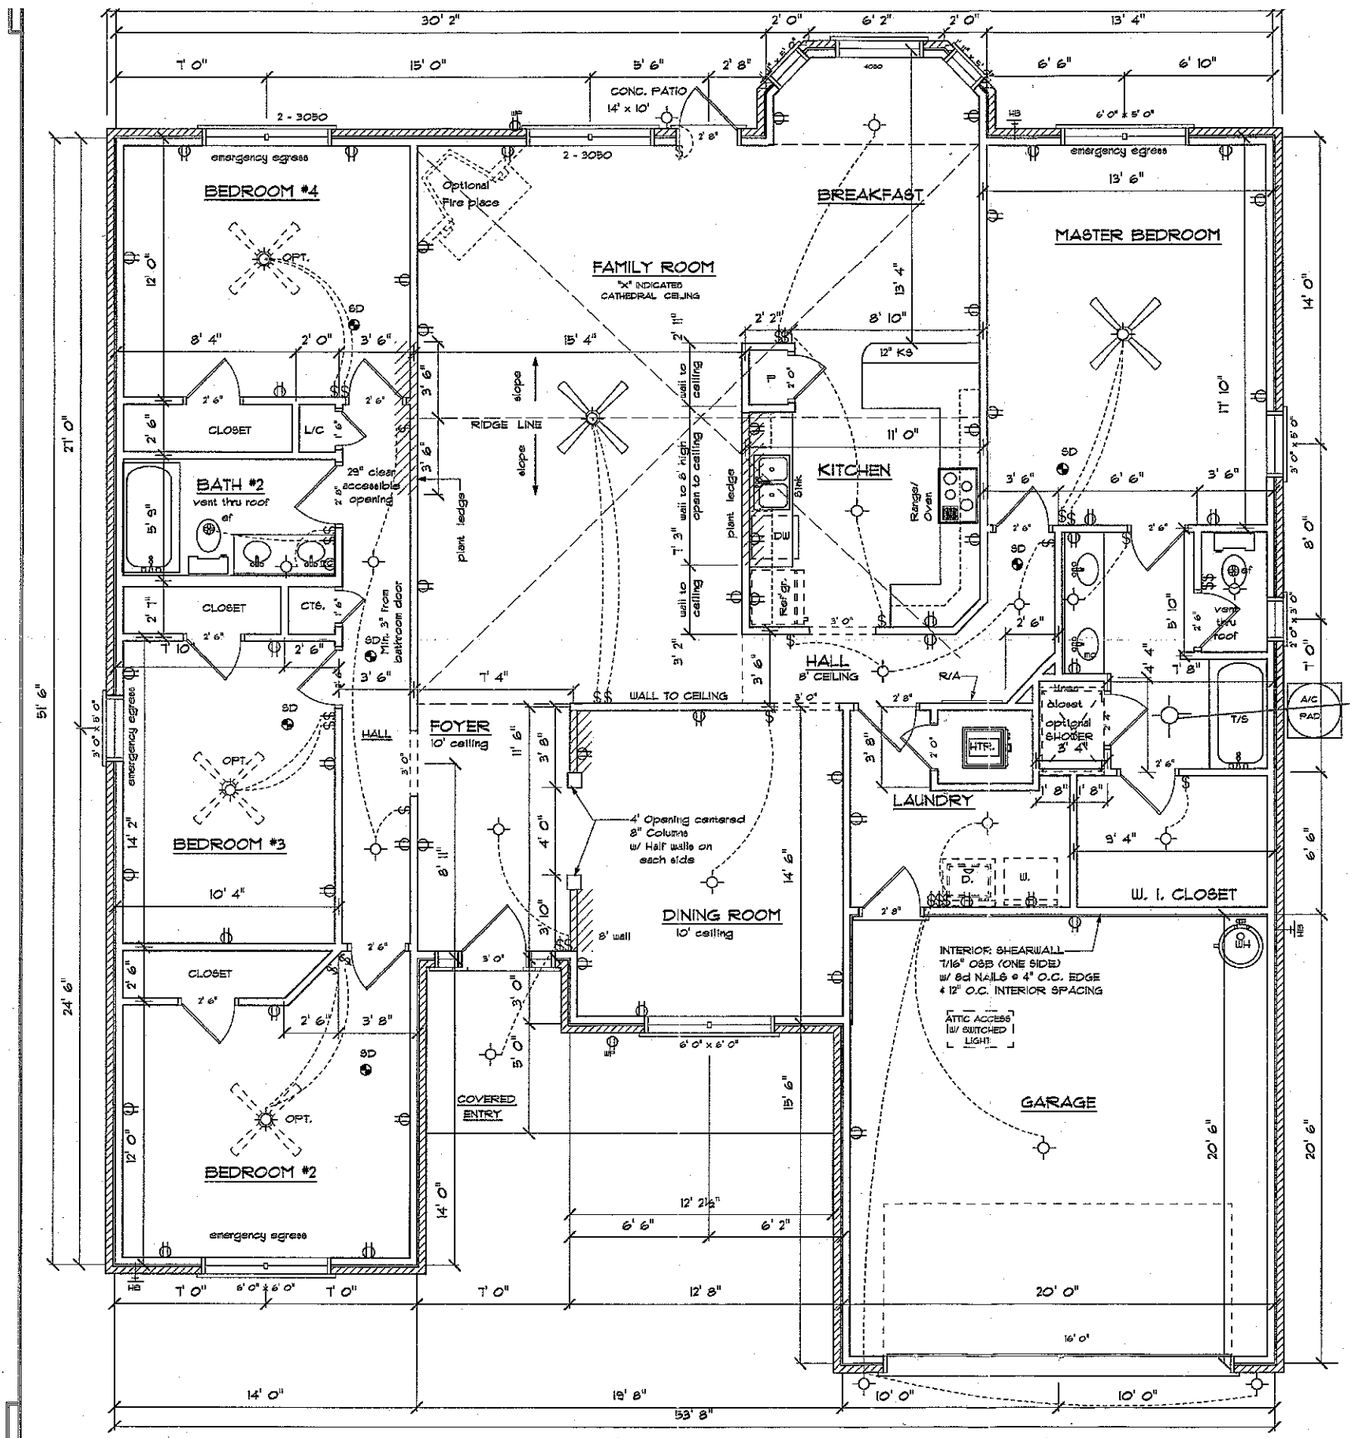


Acknowledgement Of Plans Submitted ONLY!
Date 2-11-08
2-13-08

NOTE:
ANY WALL OVER 8'-0" TALL SHALL BE FRAMED WITH STUDS LOCATED @ 12" O.C. WITH FULL DEPTH BLOCKING ON PLYWOOD EDGES.

NOTE:
Smoke Detectors To Be Handwired Interconnected & Have Monotored Battery Backup

FOOTAGES:

LIVING AREA =	2320 sf.
GARAGE =	410 sf.
COVERED ENTRY =	24 sf.
TOTAL =	2754 sf.

FLOOR PLAN
SCALE: 1/4"=1'-0"

GM 16

DATE PLOTTED: November 27, 2006

ADAMS HOMES

2320 "C" FE

Office:	Baldwin
Date:	November 27, 2006
Job # :	05-076
Software used:	Softplan
Version used:	13.3.3

YOUR HOME Design Inc
Phone: 251.338.1242
Fax: 251.338.1243
alan@yourhomesdesign.net
By: Alan Duncan

Your Homes Design is so important to us, we named our business after it.