
Acknowledgement of
Plans Submittal ONLY!

Date 7/25/15

Date 9-29-15

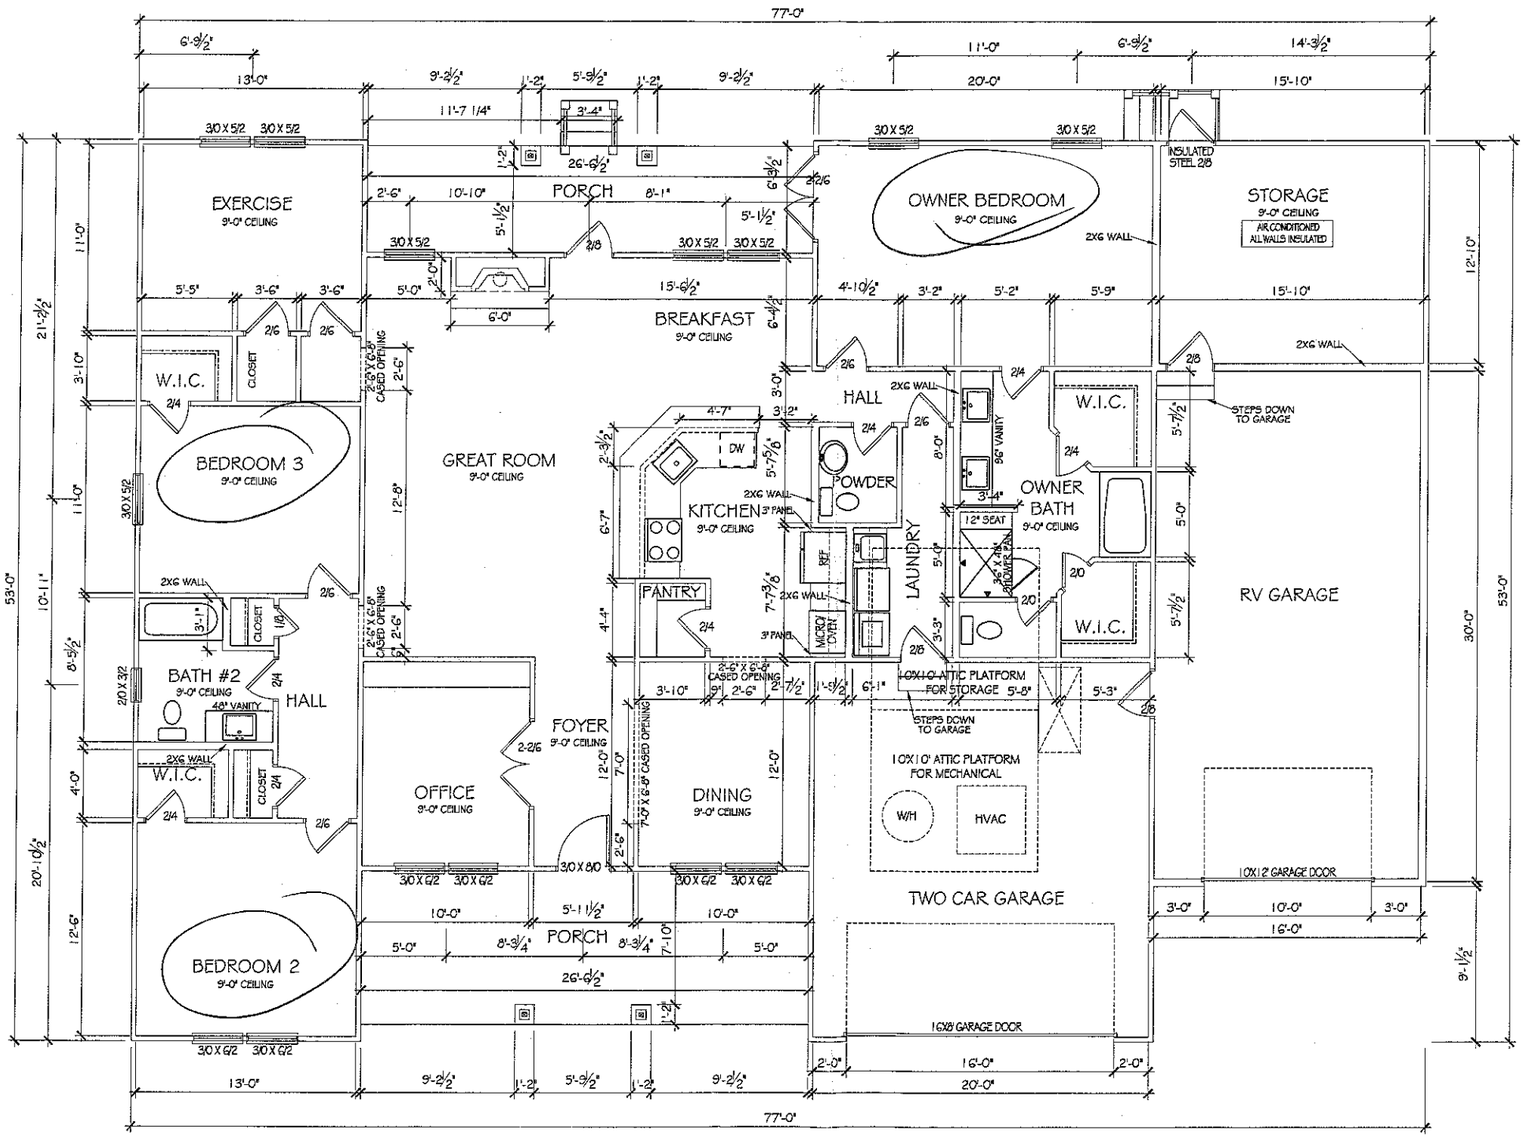

FIRST FLOOR PLAN

NEST HOMES

GEORGIA MILLS

LOT #455

COPYRIGHT NEST HOMES. USE OR ANY FORM OF DISTRIBUTION OF THESE PLANS WITHOUT THE PERMISSION OF NEST HOMES IS STRICTLY PROHIBITED.

DRAWN BY: AMP

DATE: 07.17.2015

SCALE: 1/4"= 1'-0"

SHEET: 1F