
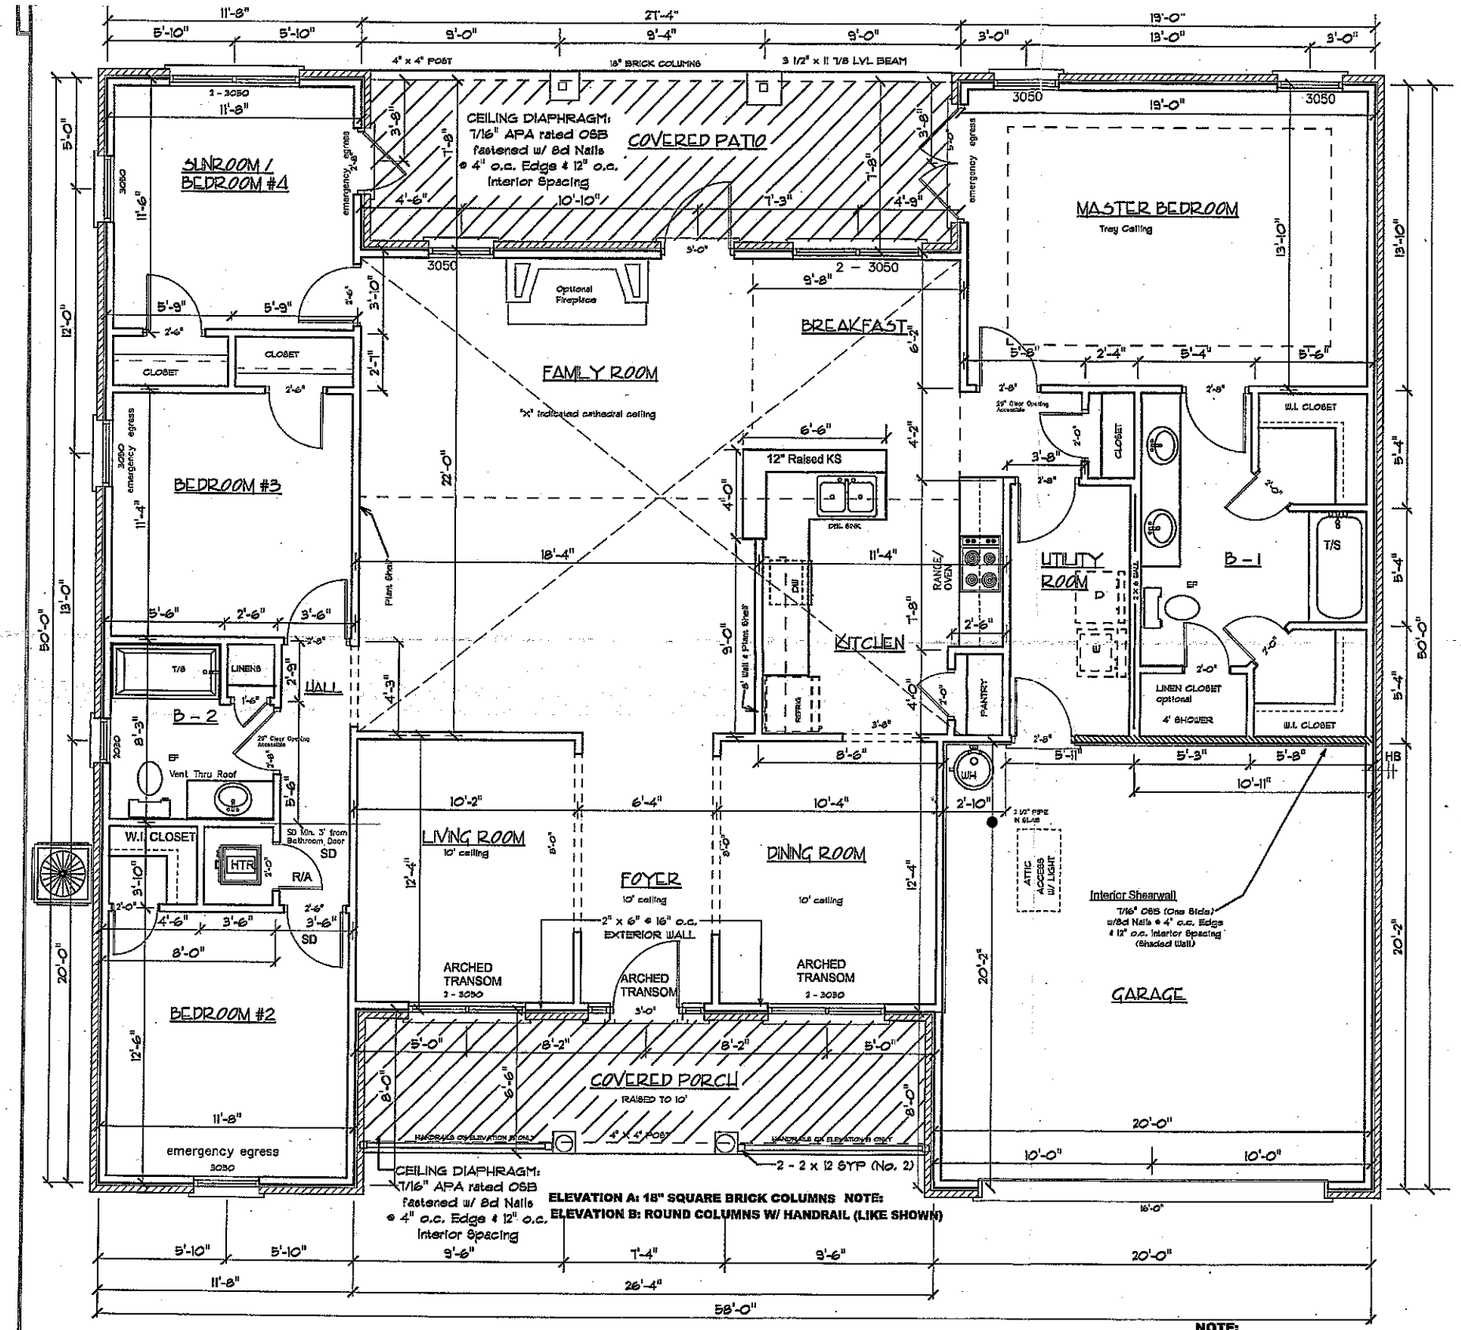


FLOOR PLAN OPTIONS:

1 GARDEN TUB, 2 SHOWER, & 3 GARAGE SERVICE DOOR

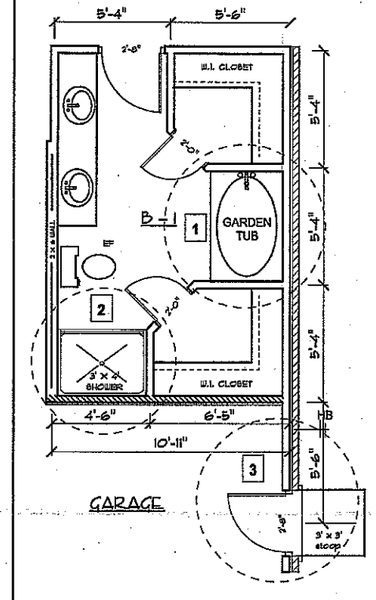

Accommodation of Plans Submitted Dated 2-11-08 Permit # 213-08

FOOTAGES:

LIVING AREA	= 2169	sq. ft.
GARAGE	= 420	sq. ft.
COVERED ENTRY	= 147	sq. ft.
COVERED PATIO	= 198	sq. ft.
TOTAL	= 2934	sq. ft.

ADAMS HOMES

 # 2169 "B" FE

Office:	North Carolina
Date:	May 10 20
Job # :	06-031
Software used:	Softplan
Version used:	13.3.0

YOUR HOME Design Inc.
Phone: 251.602.3439
Fax: 251.662.5893
alan@yourhomedesigninc.com
By: Alan Duncan

Your Homes Design is so important to us, we named our business after it.

Sheet No. 2 of 4

DATE PLOTTED: May 10, 2006

NOTE:
Smoke Detectors To Be Handwired Interconnected & Have Monotored Battery Backup

NOTE:
All porch headers are 2 - 2" x 12" SYP #2 beams unless otherwise noted.
All windows within 24" of any door are to be tempered glass.
All load bearing window and door headers are 2 - 2" x 12" SYP #2 beams.
All garage headers are 3 1/8" engineered beam.
All heater closets are a minimum interior size of 40 1/2" x 32".
All air handlers are a maximum size of 27 3/4" x 19 3/4".
All porch rail heights are 34" - 36" and all spindles are 3 1/2" centers.
All exterior wall over 9'-0" to be 2"x6" @ 16" o.c.

GM14