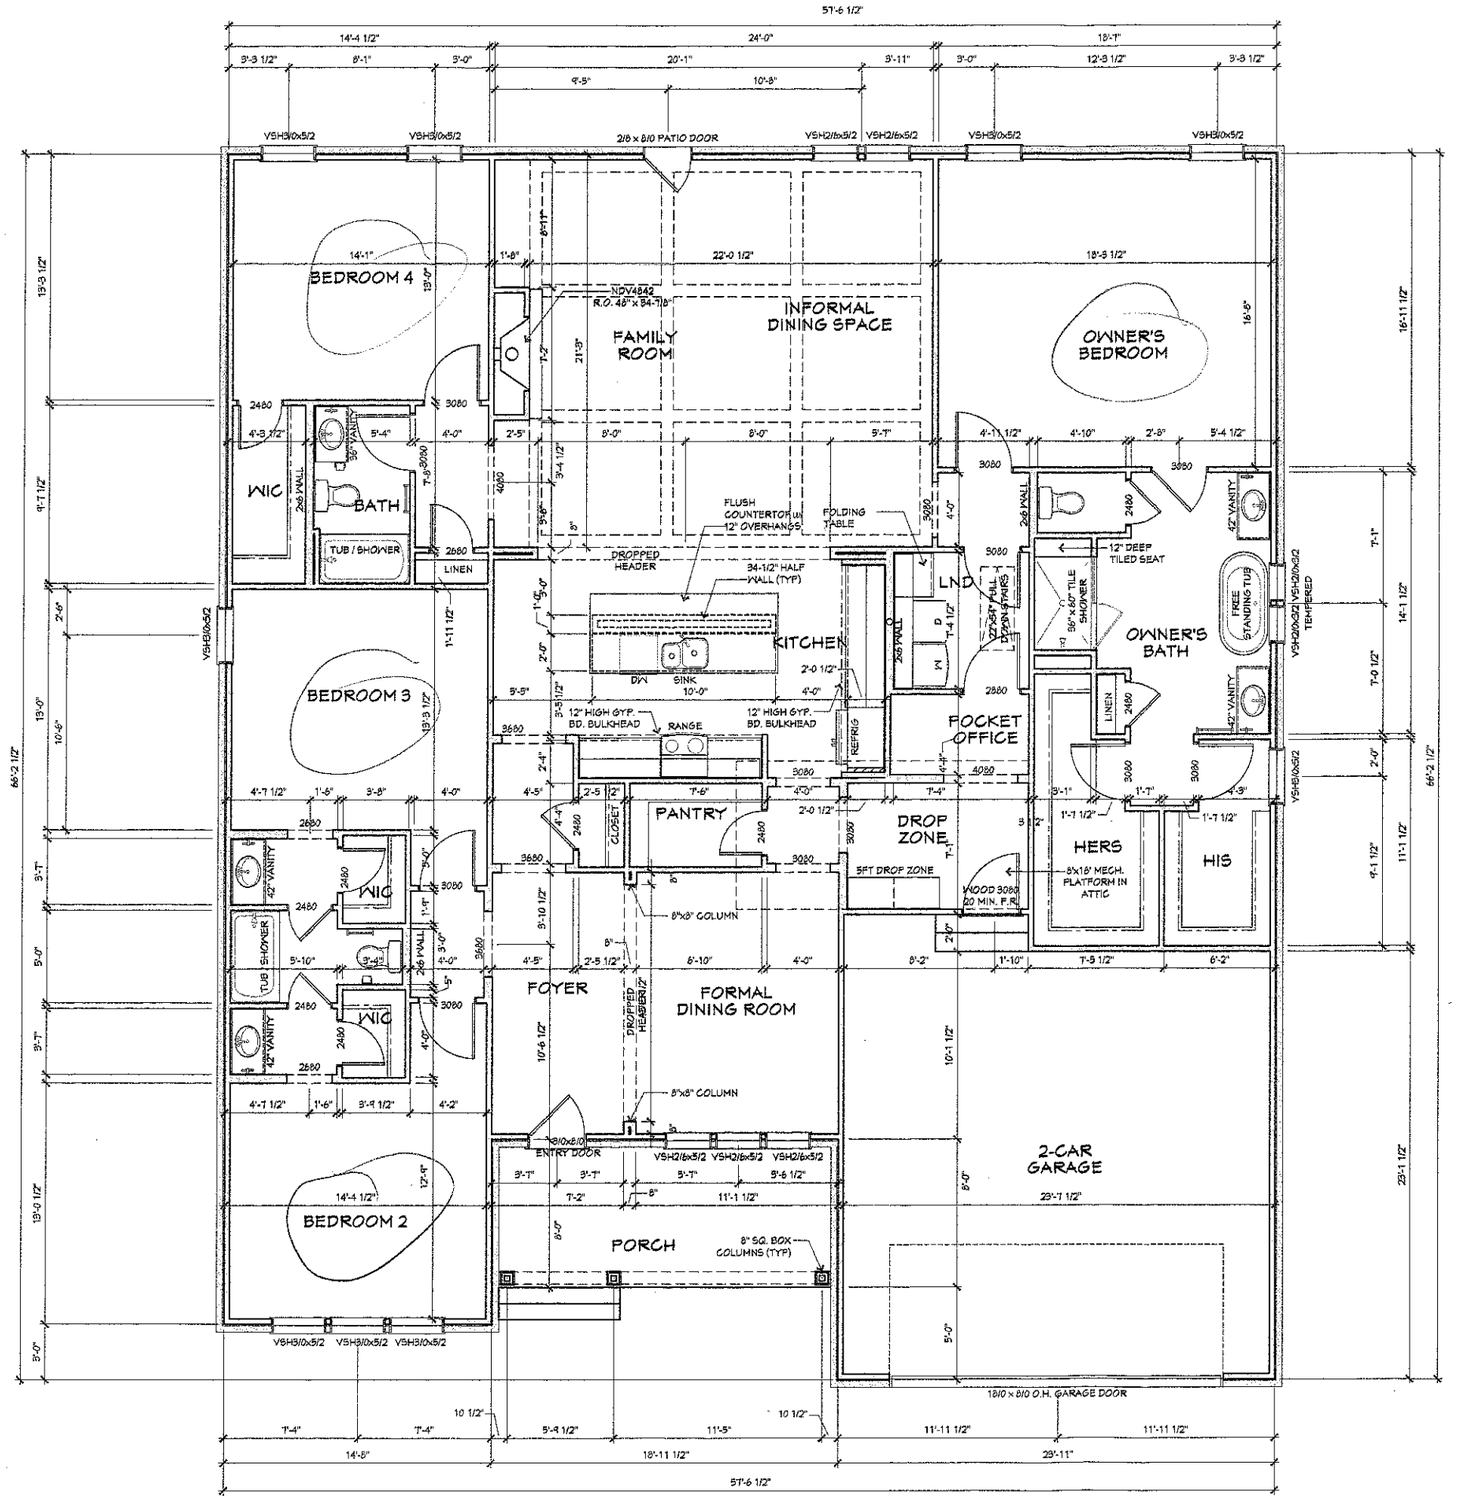


Acknowledgement Of Plans Submittal ONLY!

Date 4/13/16

Date 4/14/16

FIRST FLOOR PLAN - CLASSICAL

SCALE: 1/4" = 1'-0"
9'-1 1/8" WALL HEIGHT
WINDOW HEADER @ 8'-0" A.F.F.

NEST HOMES
236 Raceway Drive Suite 7
Mooresville, NC 28117
PH: 704-208-4251
www.nesthomes.com

Township/County
TOWN OF TROUTMAN
IREDELL COUNTY

Inspector
INSPECTOR NAME
000-000-0000

Engineer
INTELLIGENT DESIGN ENGERIING
CHAD RITTER, P.E.
704-335-7200

Stamp/seal

Project name/owner
THE MARQUETTE
CLASSICAL ELEVATION

GEORGIA MILLS
LOT 11

OWNER NAME/TITLE
ADDRESS LINE 1
ADDRESS LINE 2
PH: 000-000-0000
PH: 000-000-0000

(c) 2016 copyright notice Nest Homes, Inc. All rights reserved. These plans are the property of Nest Homes. Any use, reproduction, licensing, or distribution of these drawings is strictly prohibited. This document contains confidential and proprietary information that cannot be reproduced or divulged, in whole or in part, without written authorization from Nest Homes.

Date
March 8, 2016

Drawn by
TAG

Reviewed by
RES

Plan set scale
24x36 sheet
1/4" = 1'-0"
11x17 sheet
1/8" = 1'-0"

Project/plan code
XX.XX.XXXX

Drawing set
NOT FOR CONSTRUCTION

Sheet title/description
FIRST FLOOR PLAN
CLASSICAL ELEVATION

Sheet no.
A3.0

Master plan version
v0.1