
Reverse Plan

Acknowledgement
Plans shall not be changed or altered without written consent of Adams Homes
Buyer
Buyer
Date

80 left
80-61-2

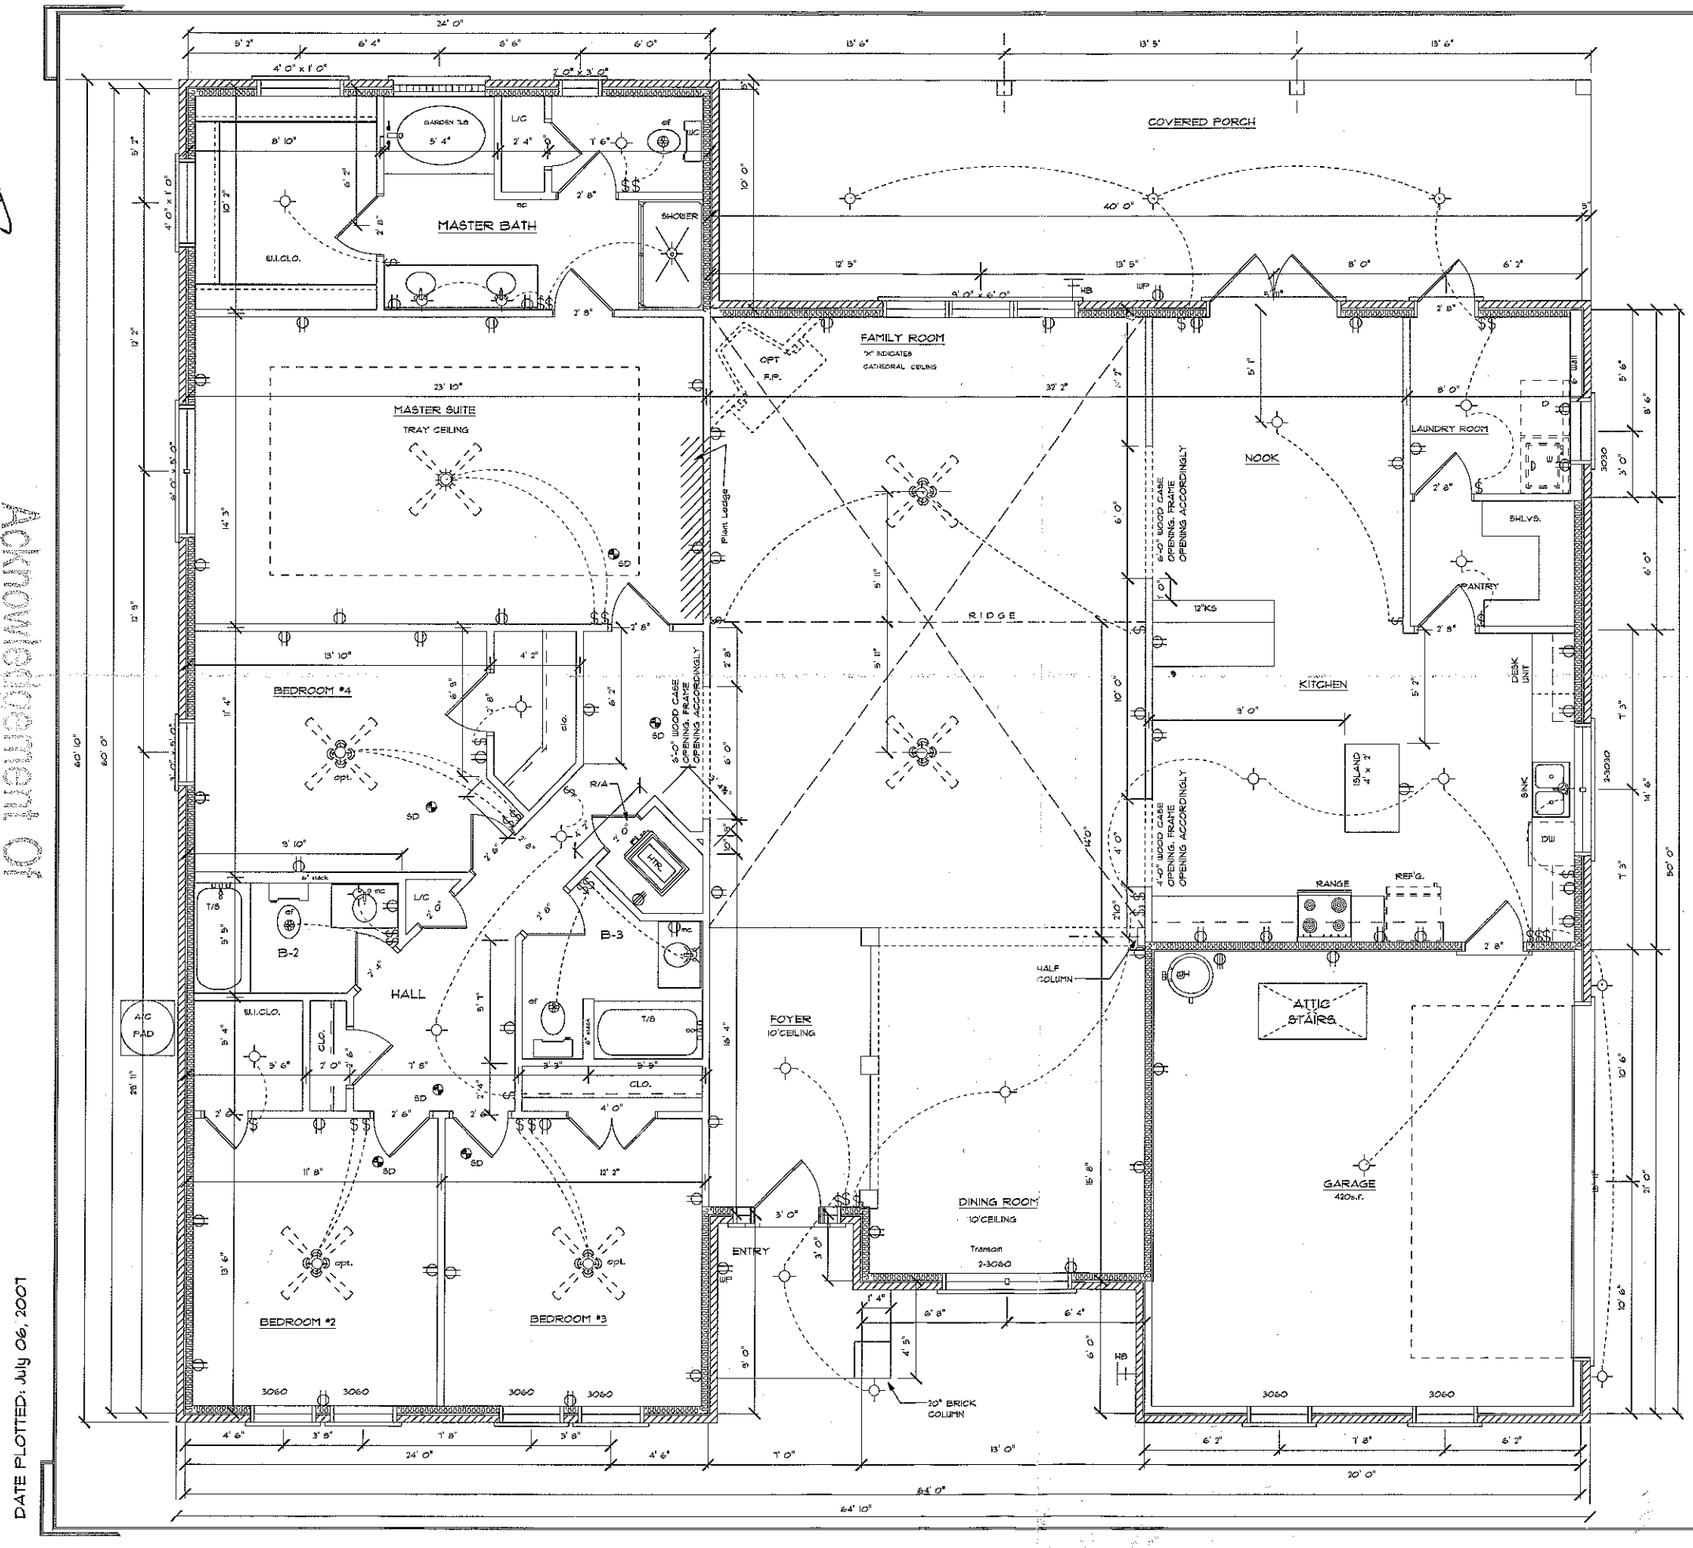

NOTE:
ANY WALL OVER 8'-0" TALL SHALL BE FRAMED WITH STUDS LOCATED @ 12" O.C. WITH FULL DEPTH BLOCKING ON PLYWOOD EDGES.

NOTE:
Smoke Detectors To Be Handwired Interconnected & Have Monotored Battery Backup

FLOOR PLAN

SCALE: 1/4" = 1' 0"

FOOTAGES:

LIVING AREA	=	3000 sf.
GARAGE	=	420 sf.
COVERED ENTRY	=	21 sf.
COVERED PORCH	=	400 sf.
TOTAL	=	3841 sf.

ADAMS HOMES

3000 "A" SE (F)
COVERED PATIO

Office:	Baldwin
Date:	July 06, 2007
Job # :	06-065
Software used:	Softplan
Version used:	13.3.4

YOUR HOME Design Inc.
Phone: 251.338.1242
Fax: 251.338.1243
alan@yourhomedesign.net
By: Alan Duncan

Your Homes Design is so important to us, we named our business after it.

Sheet No. 2 of 4

DATE PLOTTED: July 06, 2007

GM 9