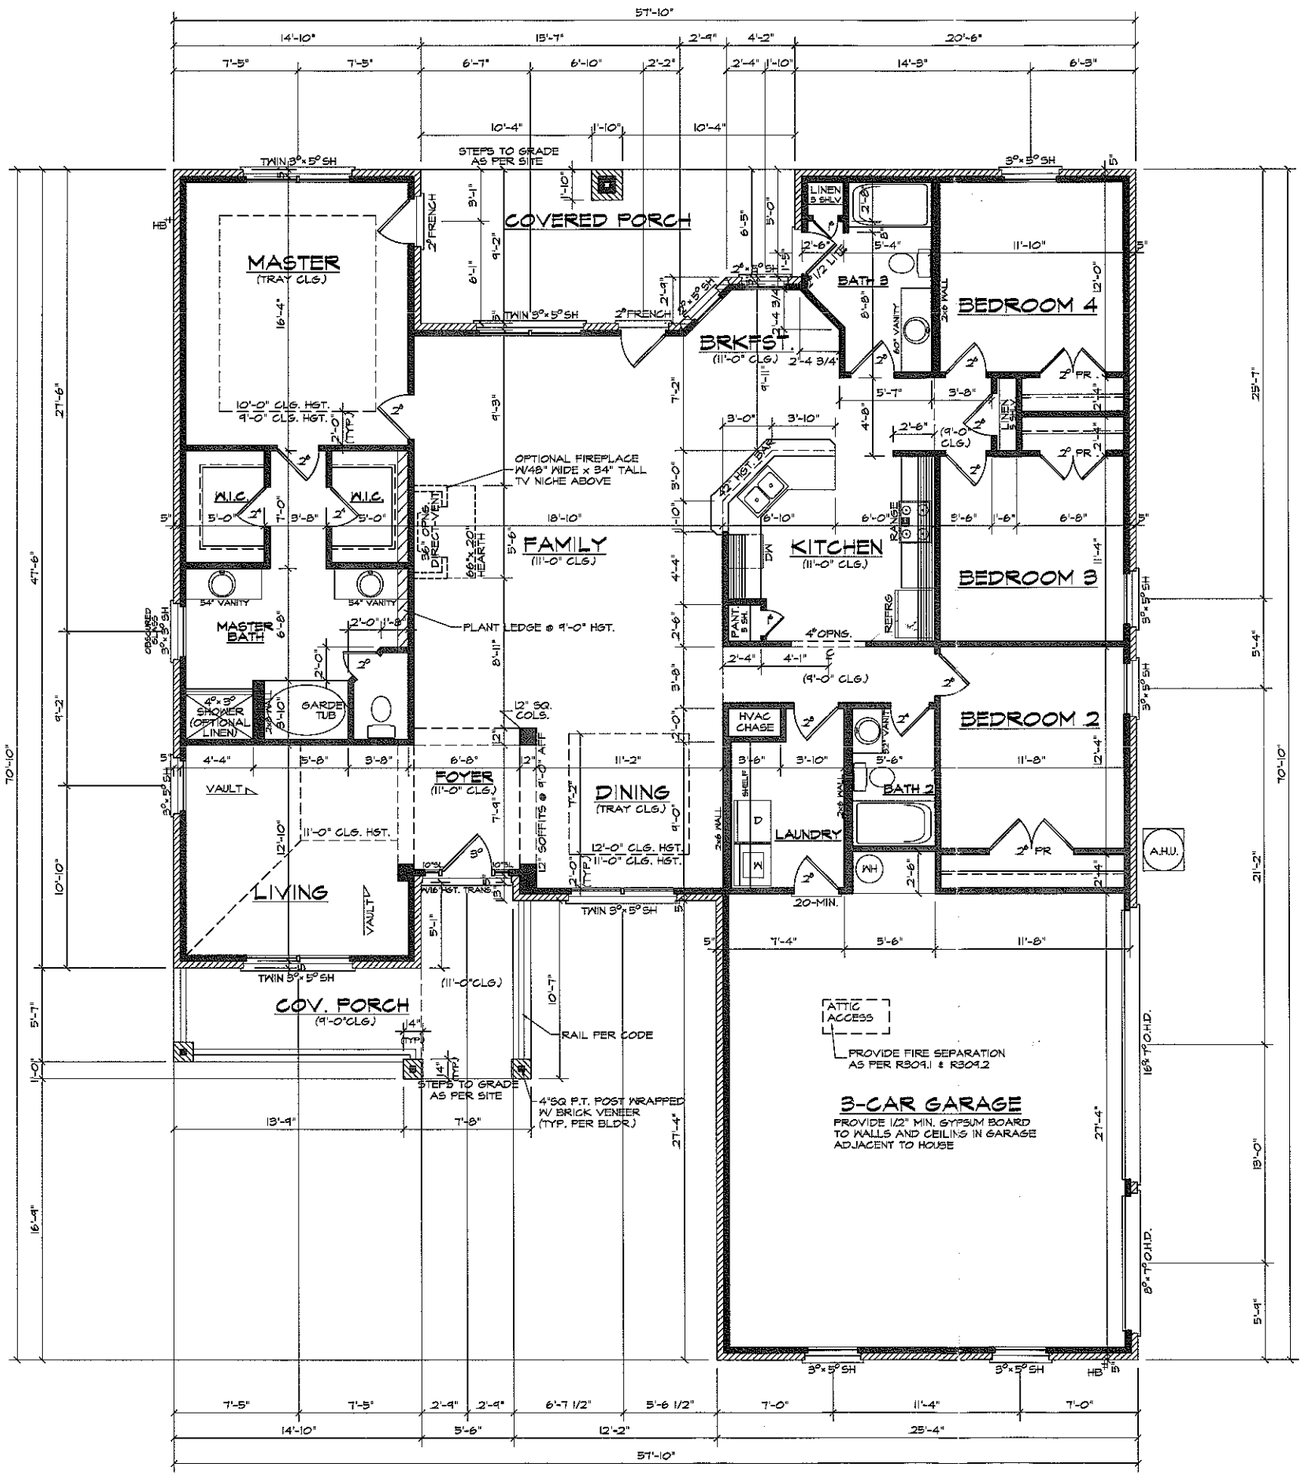


Acknowledgement Of Plans Submittal ONLY!

Date 12-7

Date 12-7-11

FLOOR PLAN

9'-0" CLG. HGT. U.N.O.
SET WINDOWS @ 7'-0" U.N.O.

SCALE: 1/4"=1'-0"

ADAMS HOMES
AEC, LLC
1401 SUNDAY DRIVE, SUITE 115
RALEIGH, NC 27607
919-233-6747 (office) 919-233-6760 (fax)
BL.#CBC043516

2265 "C" SE (R) 3-CAR
RALEIGH, NC
1864
AUTOCAD 2004

DATE DRAWN
9-20-2011
REVISIONS

SHEET 3 OF 5

Plan1864D.WG