
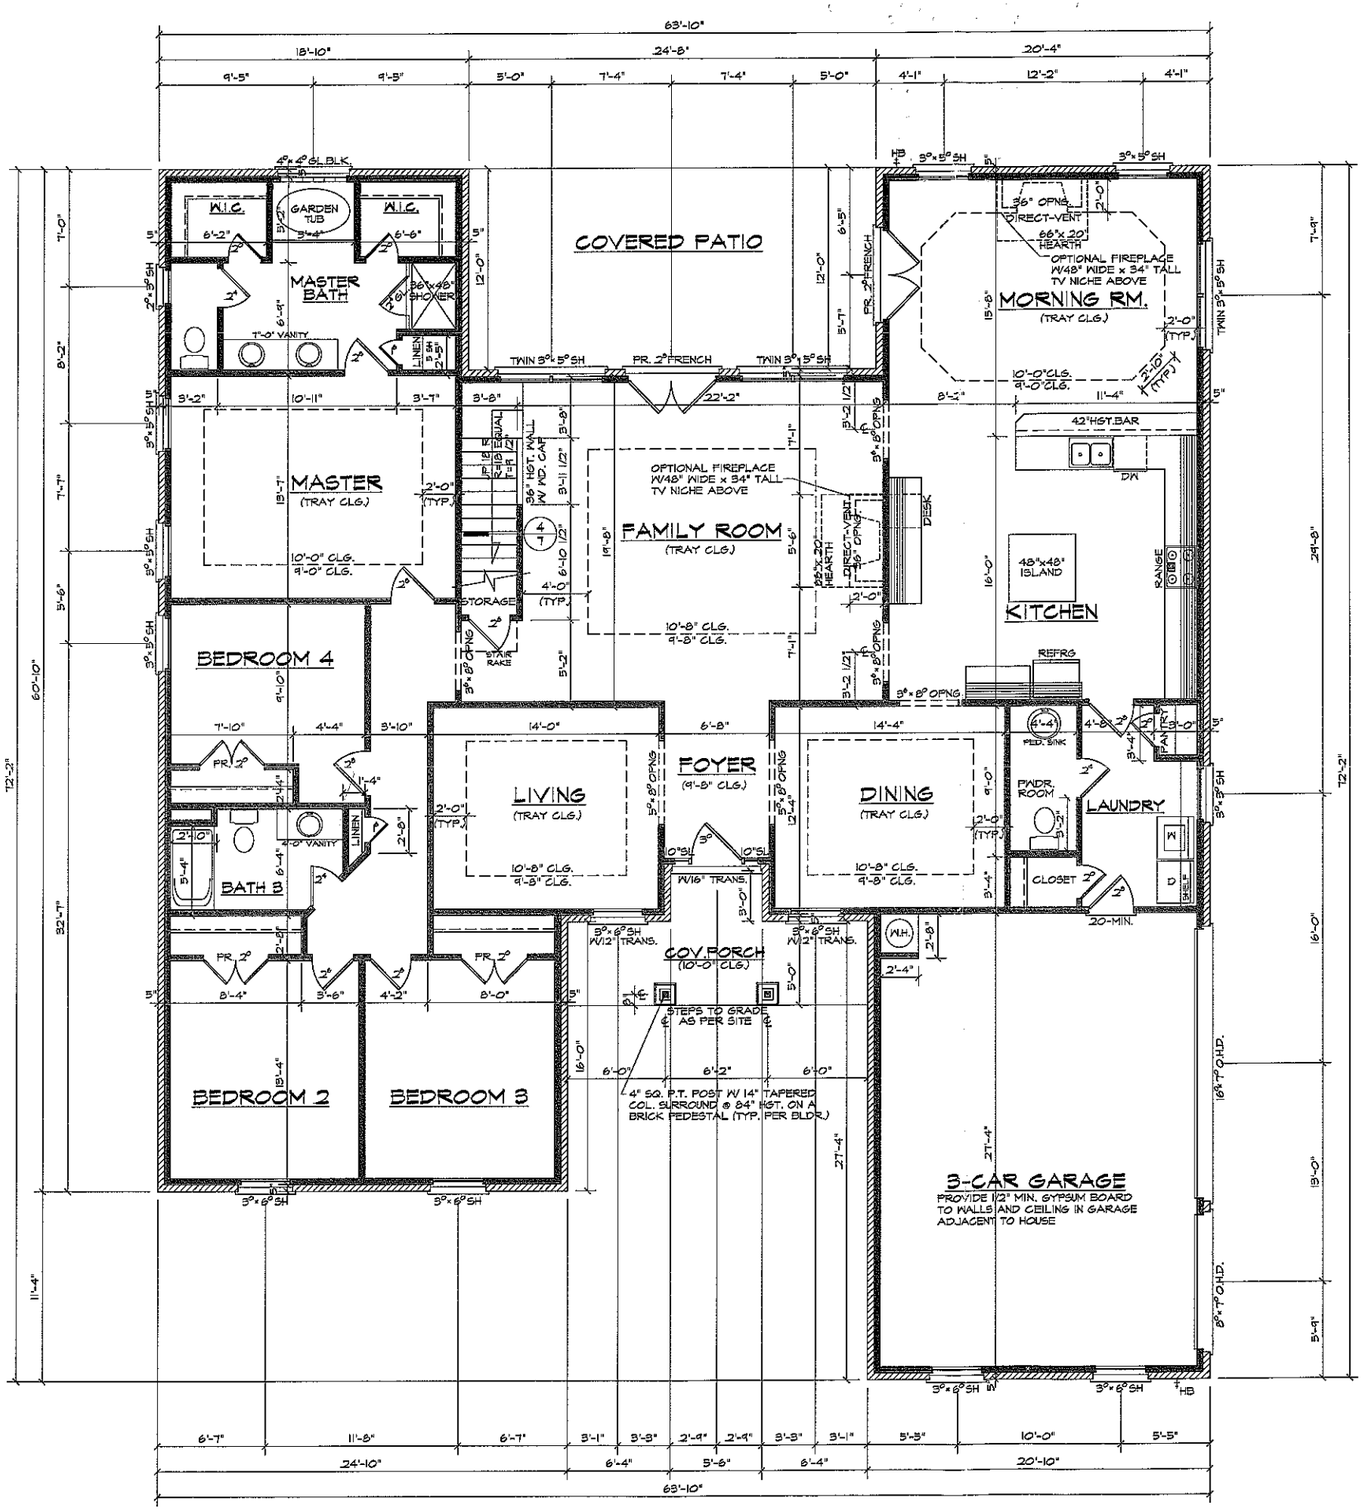


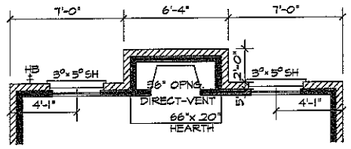

OPTIONAL FIREPLACE LOCATION

Acknowledgement of Plan Layout ONLY!

B A [illegible] 3.25.10

Phyllis Calhoun 3/25/10

FIRST FLOOR PLAN

SCALE: 1/4"=1'-0"

9'-0" CLG. HST. U.N.O.
SET WINDOWS @ 7'-0" U.N.O.

ADAMS HOMES AEC, LLC
BL#CBC043918
6300 CHAPEL HILL ROAD, SUITE 120
RALEIGH, NC 27607
919-233-6747 (office) 919-233-6780 (fax)


3343 "C" SE (R) 3-CAR

RALEIGH, NC
1770
AUTOCAD 2004

DATE DRAWN
3-17-2010
REVISIONS

SHEET 3 OF 7

Man#07DWG

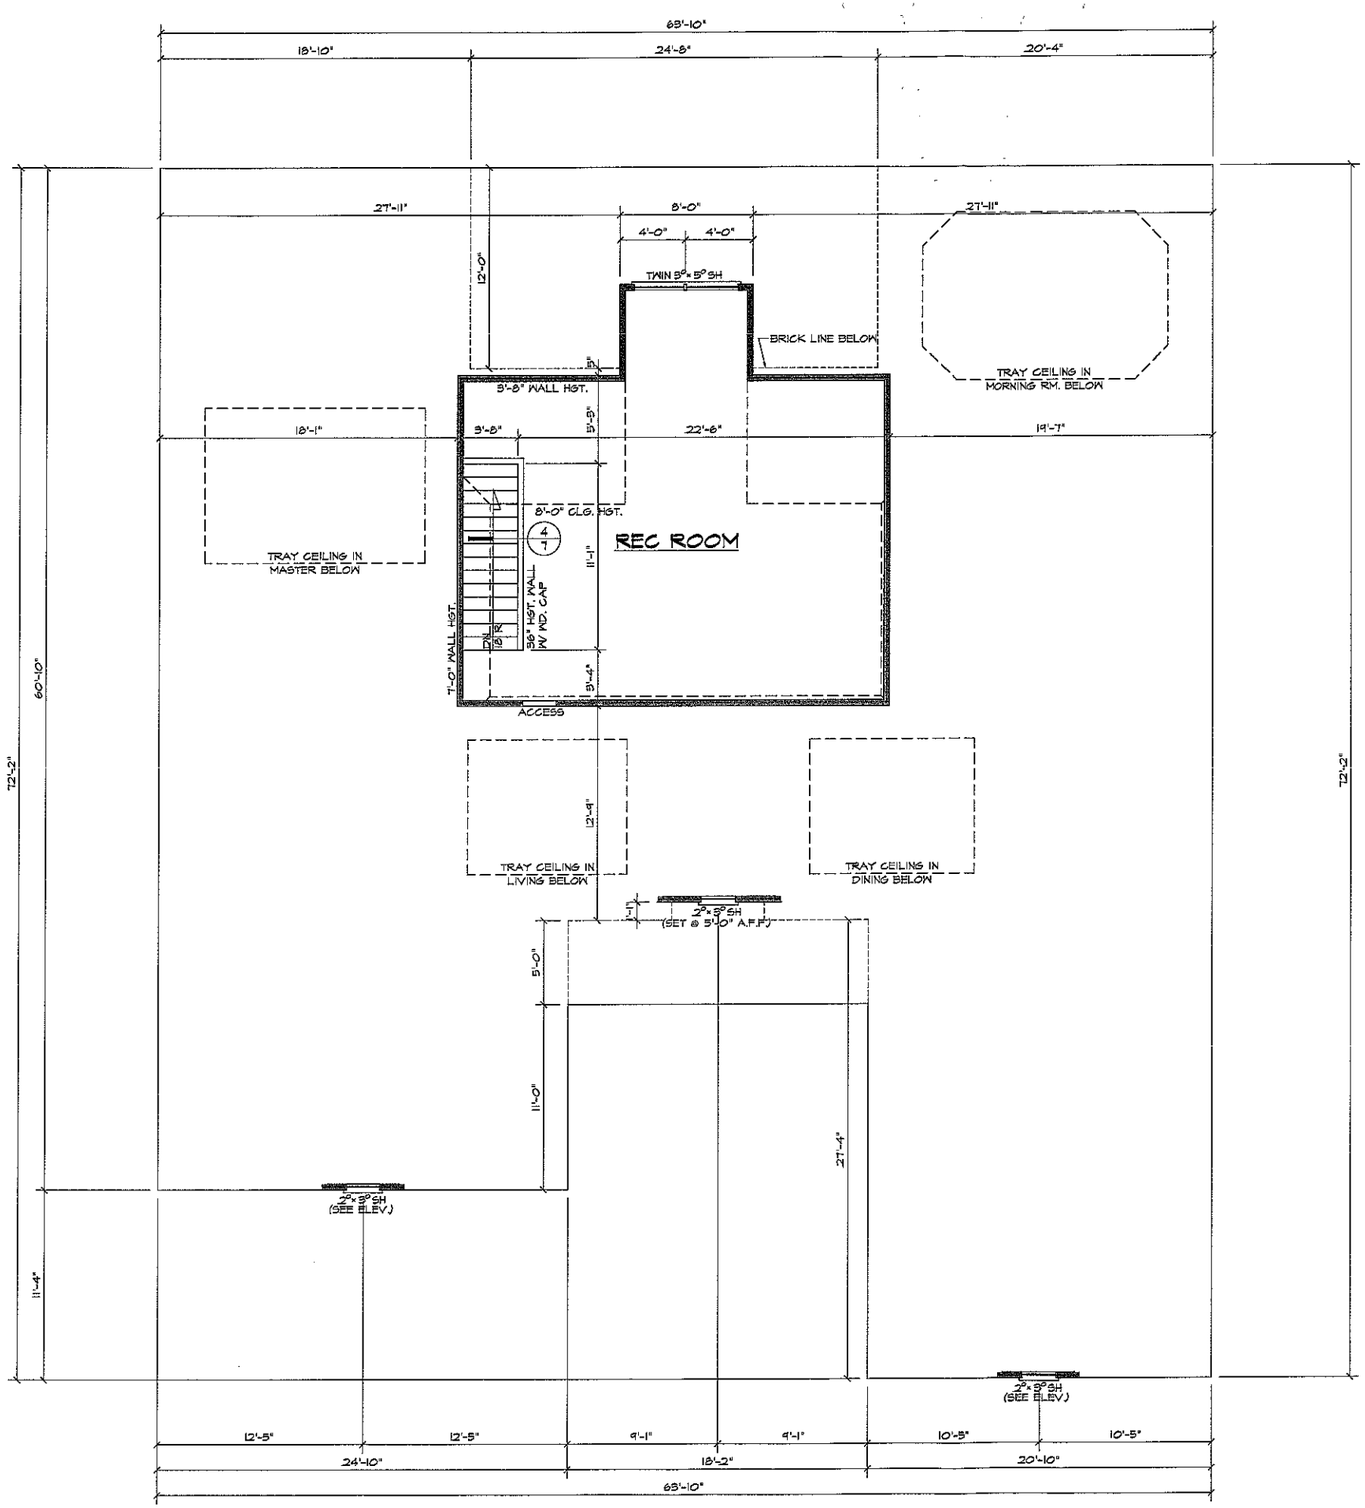

SECOND FLOOR PLAN

SCALE: 1/4"=1'-0"

8'-0" CLG. HGT. U.N.O.
SET WINDOWS @ 6'-8" U.N.O.

ADAMS HOMES AEC, LLC
BL.#C3C043518
6300 CHAPEL HILL ROAD, SUITE 120
RALEIGH, NC 27607
919-233-6747 (office) 919-233-6780 (fax)

3343 "C" SE (R) 3-CAR

RALEIGH, NC
1770
AUTOCAD 2004

DATE DRAWN
3-17-2010
REVISIONS

Rev-1770.DWG