
Acknowledgement Of
Plans Submittal ONLY!
Date 9-25-08
Date 9/25/08

Plan-1564.DWG

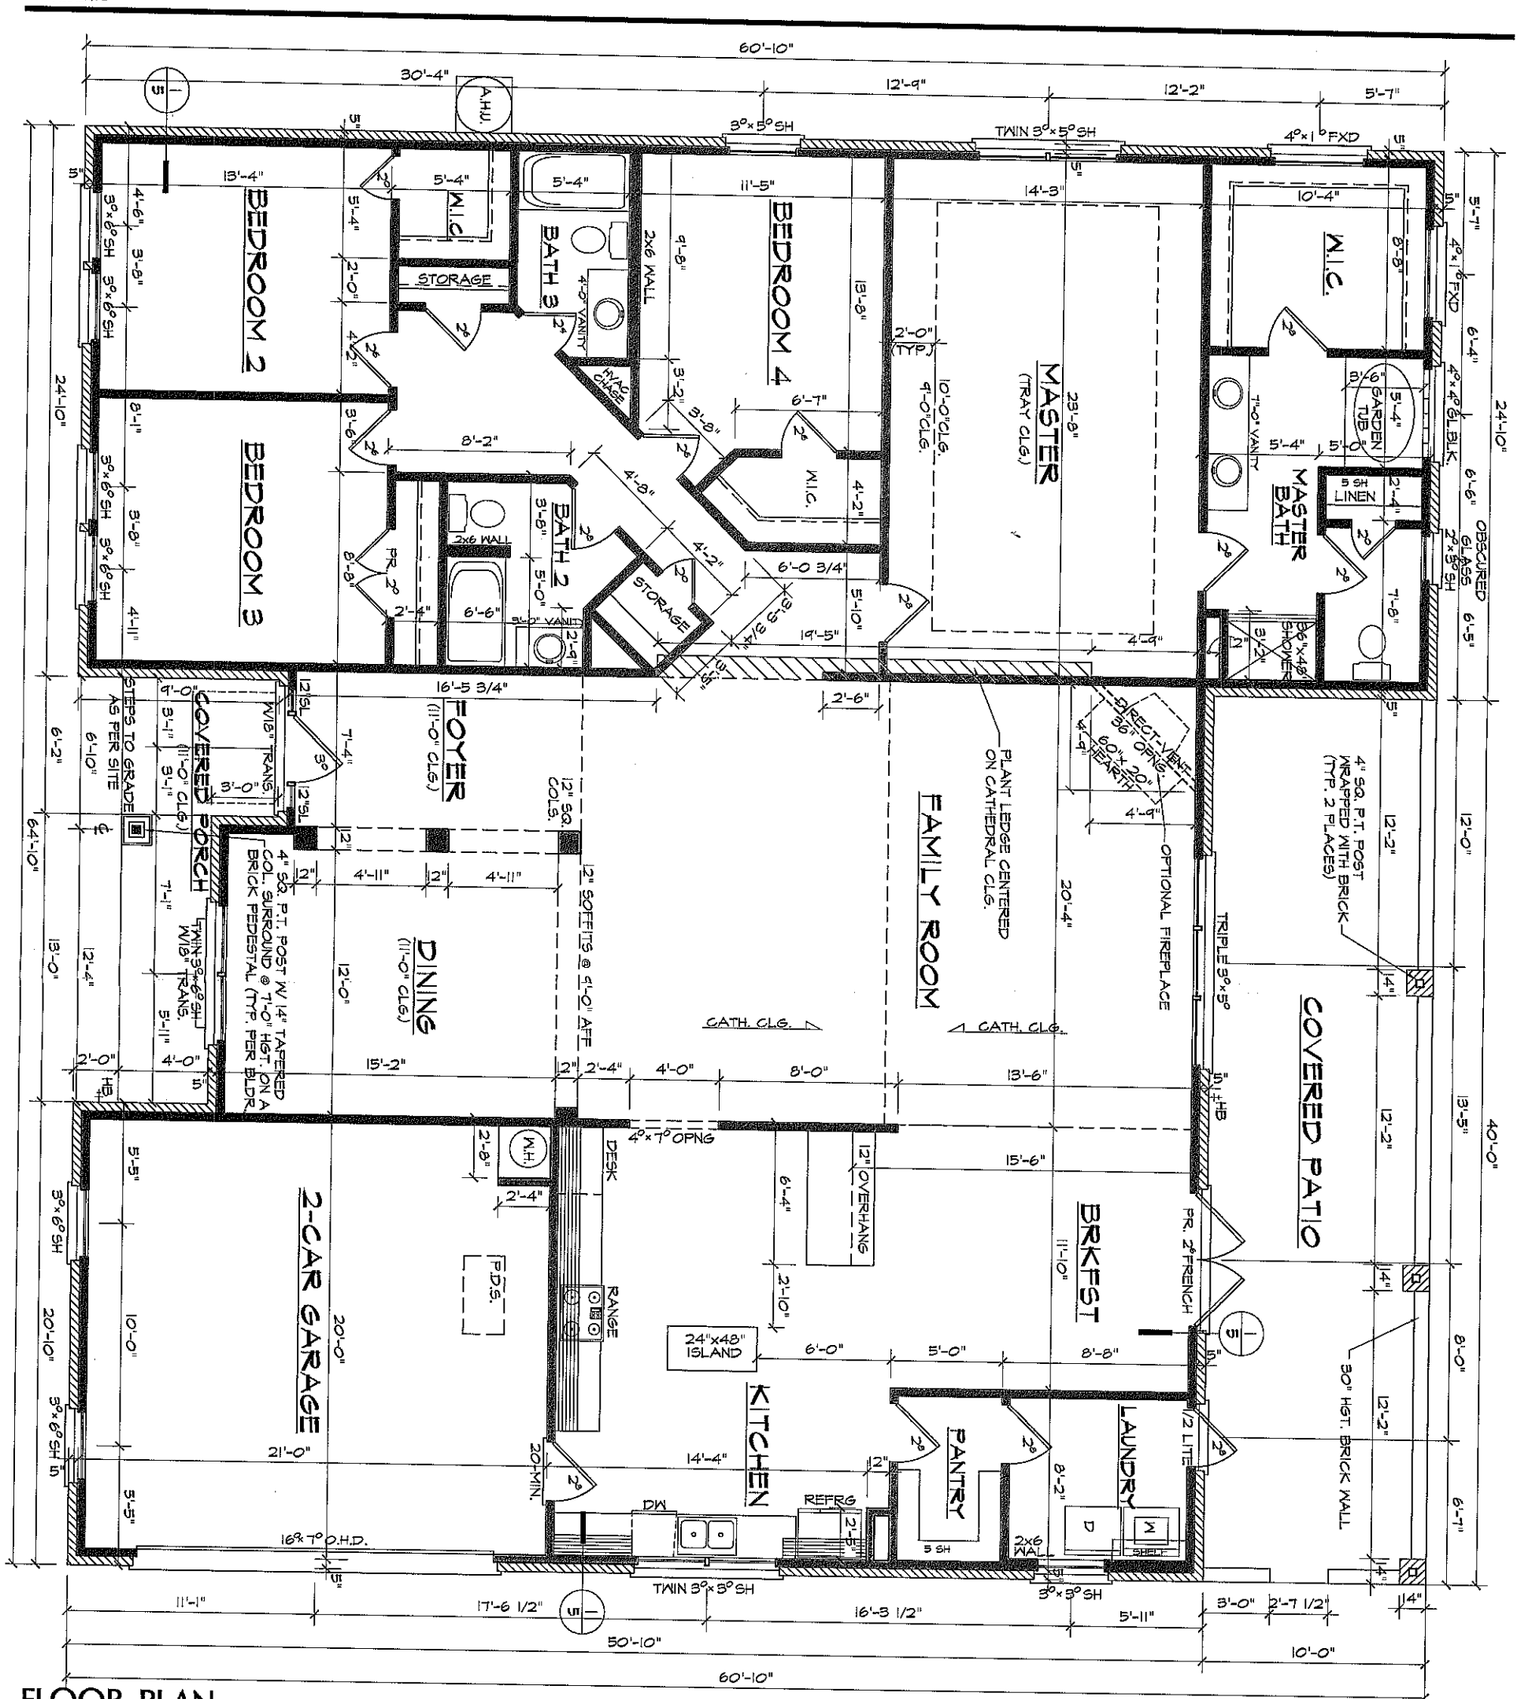

FLOOR PLAN

SCALE: 1/4"=1'-0"

9'-0" CLG. HGT. U.N.O.
SET WINDOWS @ 7'-0" U.N.O.

SHEET 3 OF 5

DATE DRAWN 9-17-2008
REVISIONS

3000 "F" SE (R) CP

RALEIGH, NC
1564

AUTOCAD 2004

ADAMS HOMES AEC, LLC
BL #CBC043518
6300 CHAPEL HILL ROAD, SUITE 120
RALEIGH, NC 27607
919-233-6747 (office) 919-233-6780 (fax)