
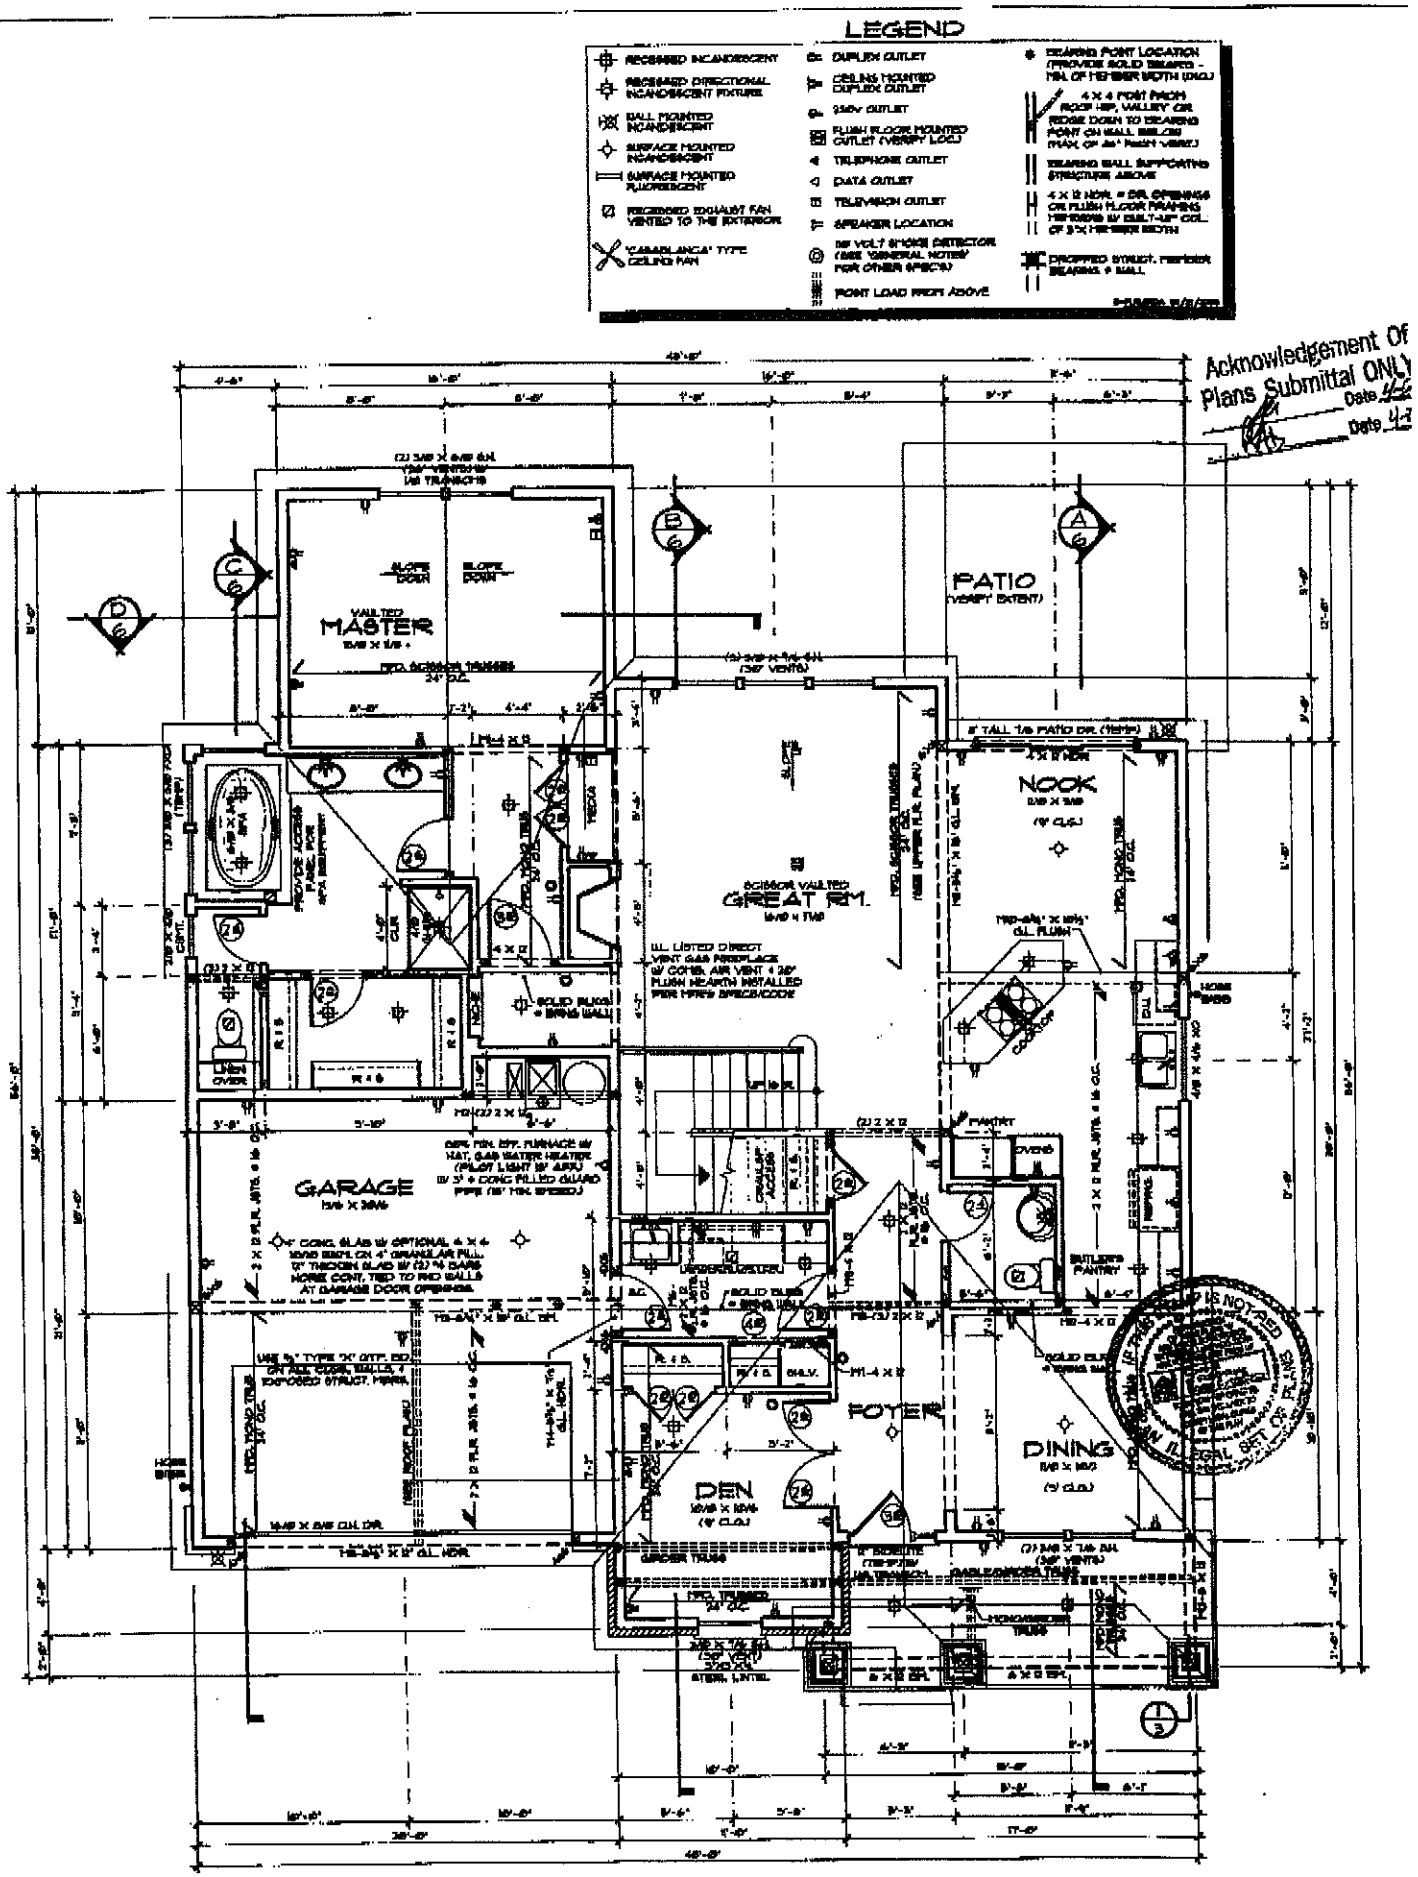


MAIN FLOOR PLAN

SCALE: 1/4" = 1'-0"

COPYRIGHT © 2003 ALAN MASCORD DESIGN ASSOC

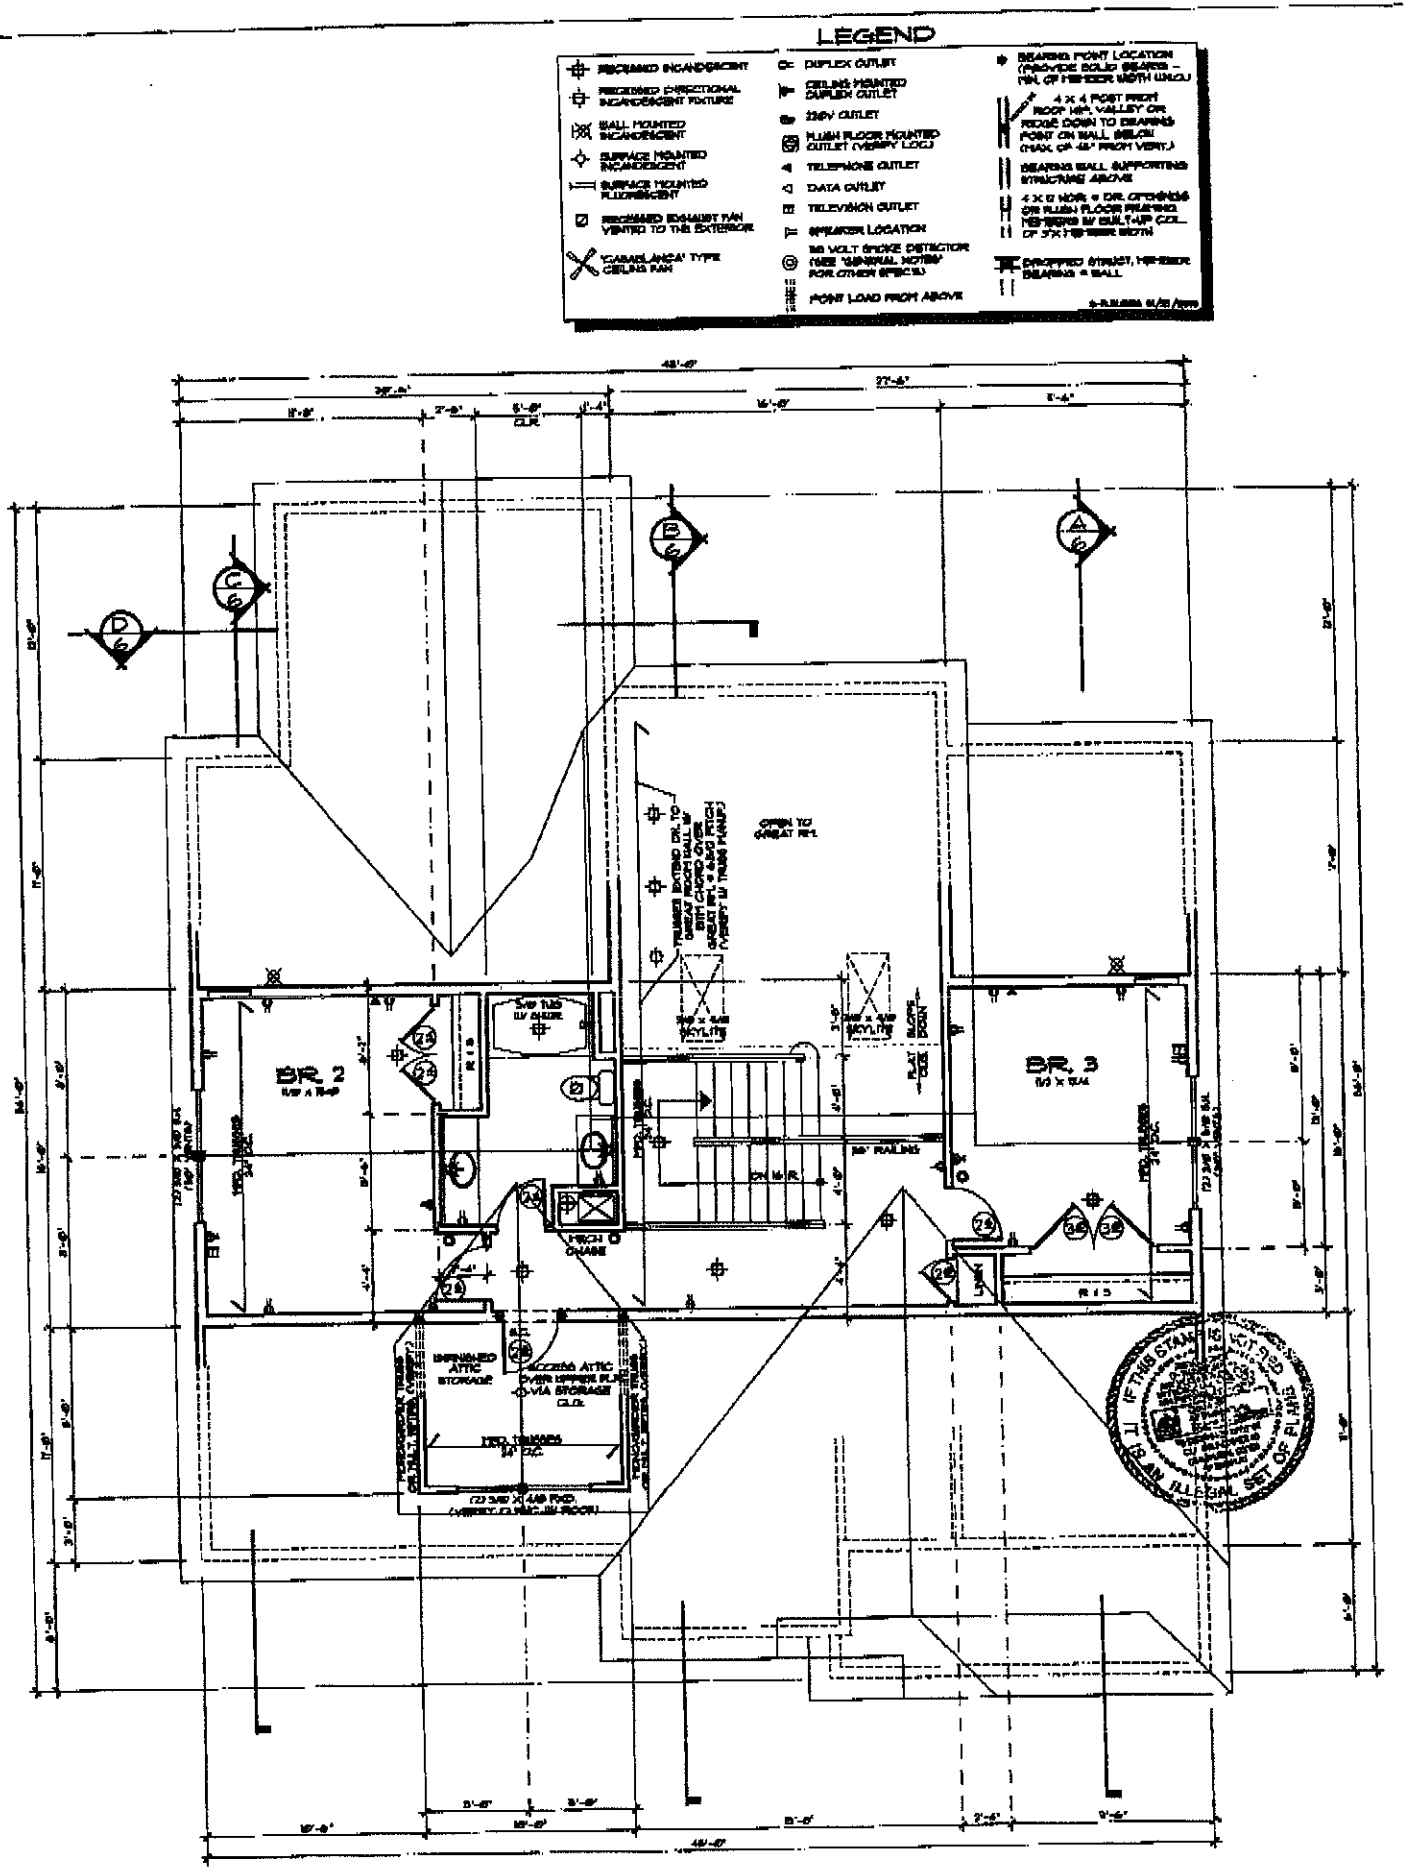

UPPER FLOOR PLAN

SCALE: 1/4" = 1'-0"

COPYRIGHT © 2006 ALAN MASCORD DESIGN ASSOC