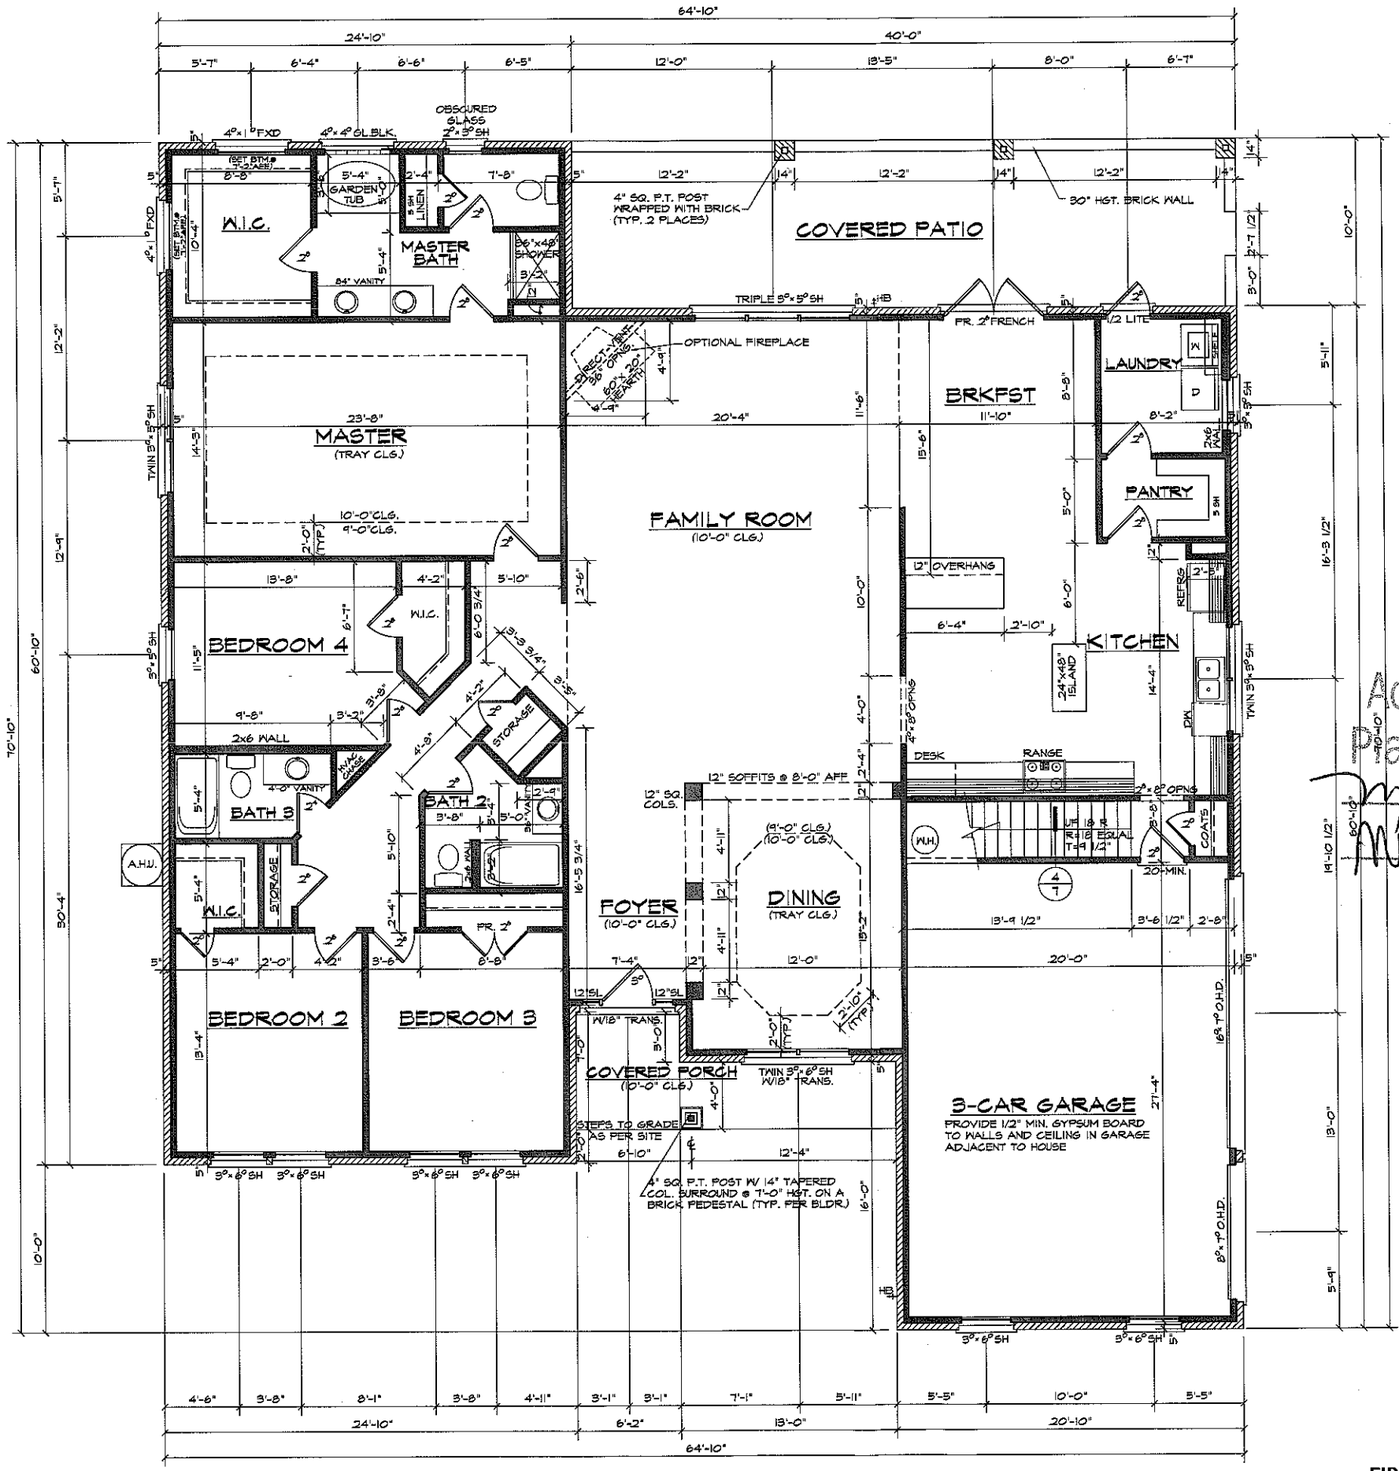



Acknowledgement Of Plans Submittal ONLY

Date 8/5/2010

Date 8/5/10

## FIRST FLOOR PLAN

SCALE: 1/4"=1'-0"

9'-0" CLG. HGT. U.N.O.
SET WINDOWS @ 7'-0" U.N.O.


ADAMS HOMES AEC, LLC
BL #CBC043518
6300 CHAPEL HILL ROAD, SUITE 120
RALEIGH, NC 27607
919-233-6747 (office) 919-233-6780 (fax)

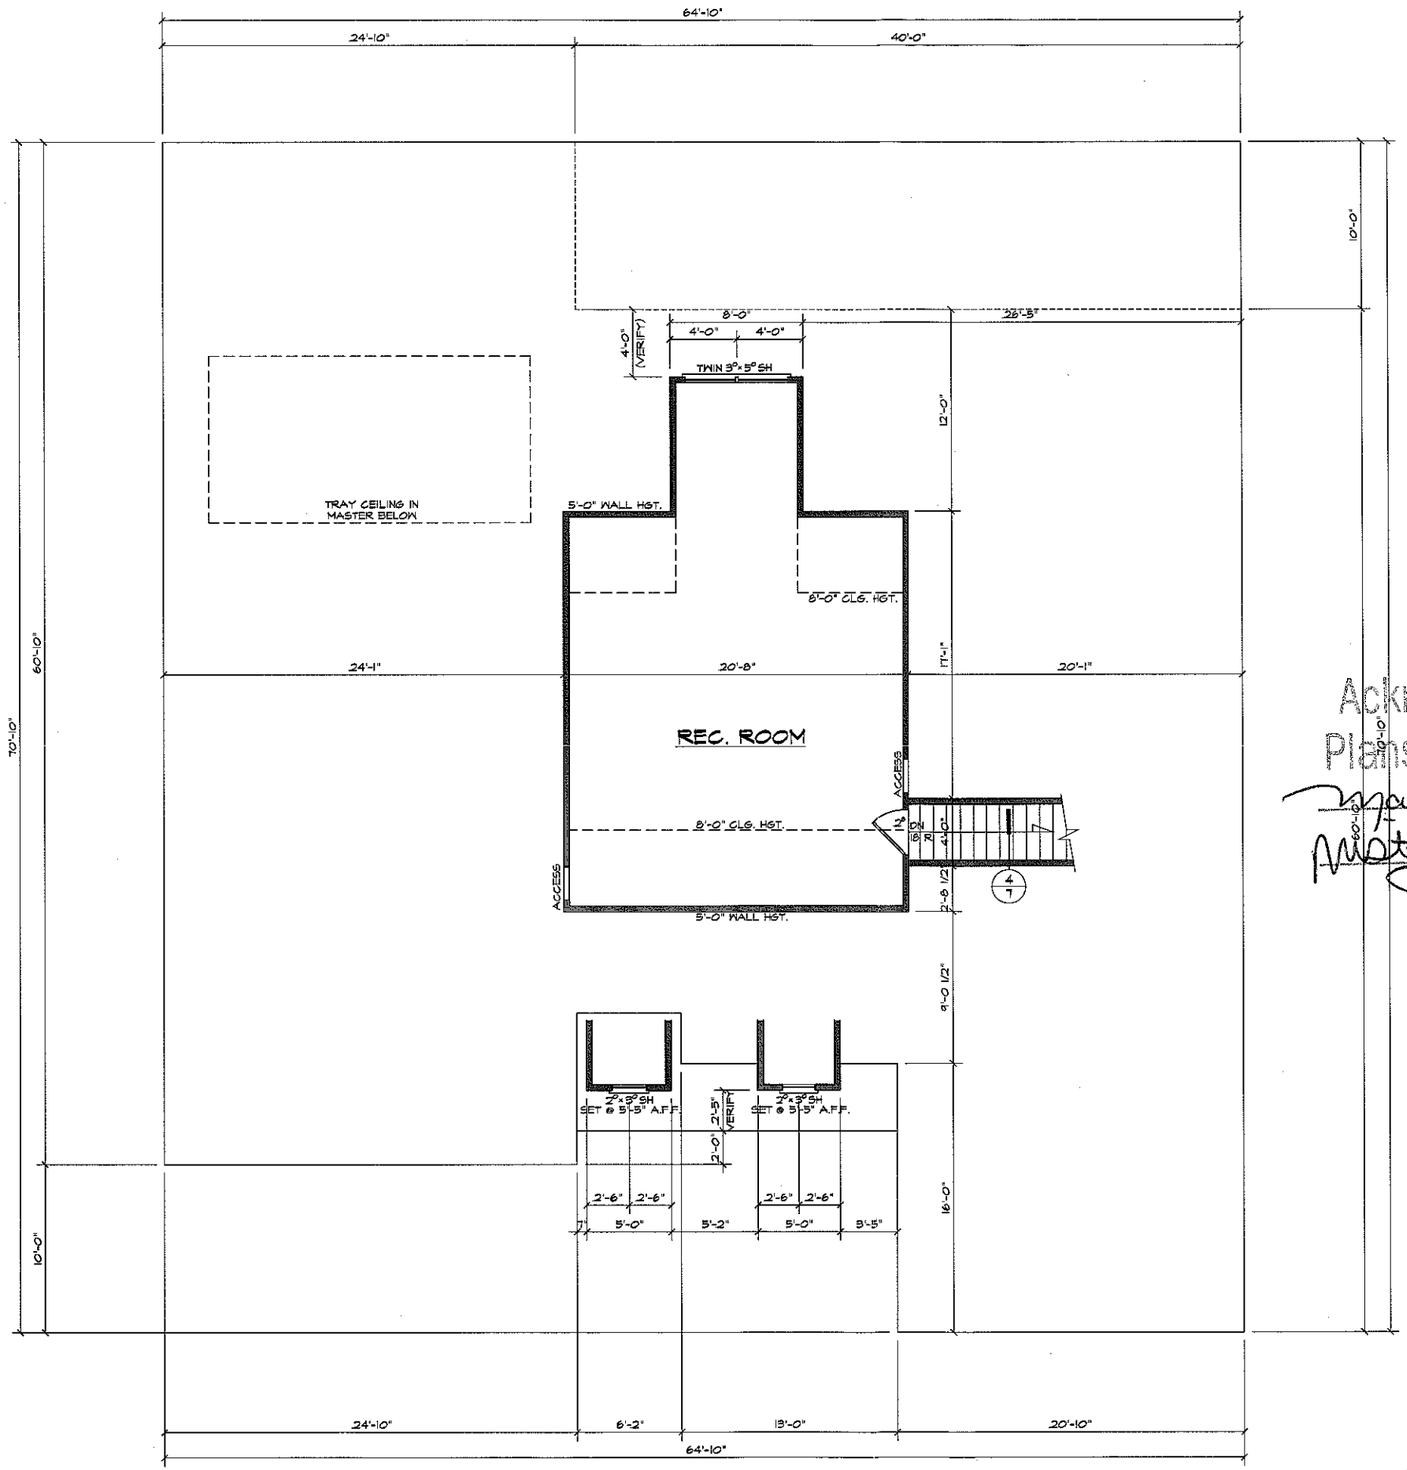

3474 "F" SE (R) 3-CAR CP

RALEIGH, NC
1822
AUTOCAD 2004

DATE DRAWN
8-3-2010
REVISIONS

SHEET 3 OF 7

Plan-WEDZDWG




Acknowledgement Of
Plans Submittal ONLY!
Date 8/5/2010
Date 8/5/10

## SECOND FLOOR PLAN

SCALE: 1/4"=1'-0"

8'-0" CLG. HGT. U.N.O.
SET WINDOWS @ 6'-8" U.N.O.


ADAMS HOMES
AEC, LLC
6300 CHAPEL HILL ROAD, SUITE 120
RALEIGH, NC 27607
919-233-6747 (office) 919-233-6780 (fax)
RL #C30043618


3474 "F" SE (R) 3-CAR CP

RALEIGH, NC
1822
AUTOCAD 2004

DATE DRAWN
8-3-2010
REVISIONS

SHEET
4
OF 7

File:1822.DWG