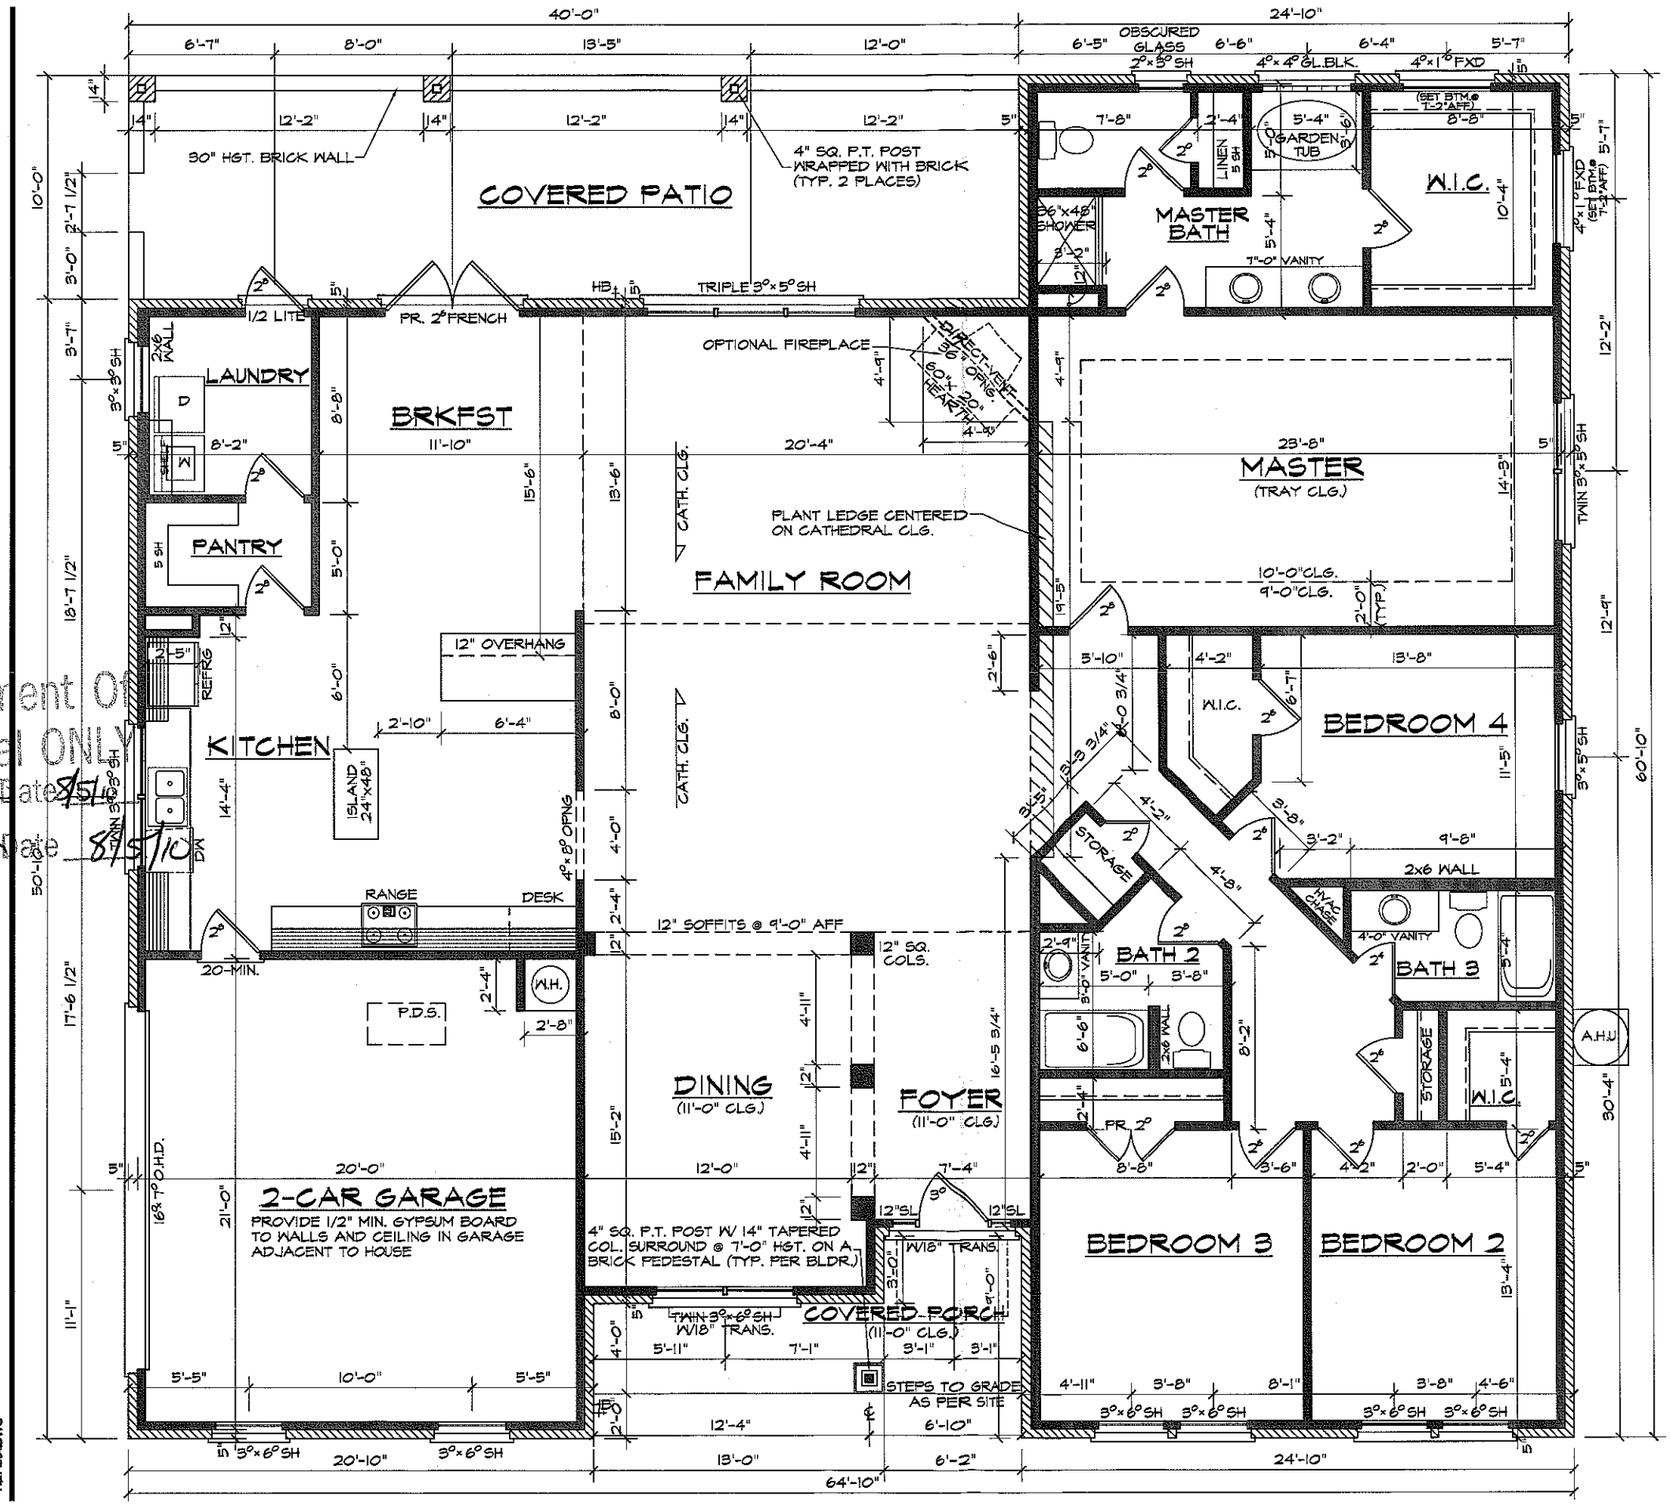


Acknowledgement Of
Plans Submittal ONLY
Date 4/5/10
Date 8/9/10

Plan-1564DWG

ADAMS HOMES AEC, LLC
BL #CBC043518
6300 CHAPEL HILL ROAD, SUITE 120
RALEIGH, NC 27607
919-233-6747 (office) 919-233-6780 (fax)

3000 "F" SE (L) CP

RALEIGH, NC
1564
AUTOCAD 2004

DATE DRAWN
2-4-2010
REVISIONS

FLOOR PLAN

SCALE: 1/4"=1'-0"

9'-0" CLG. HGT. U.N.O.
SET WINDOWS @ 7'-0" U.N.O.

SHEET 3 OF 5