
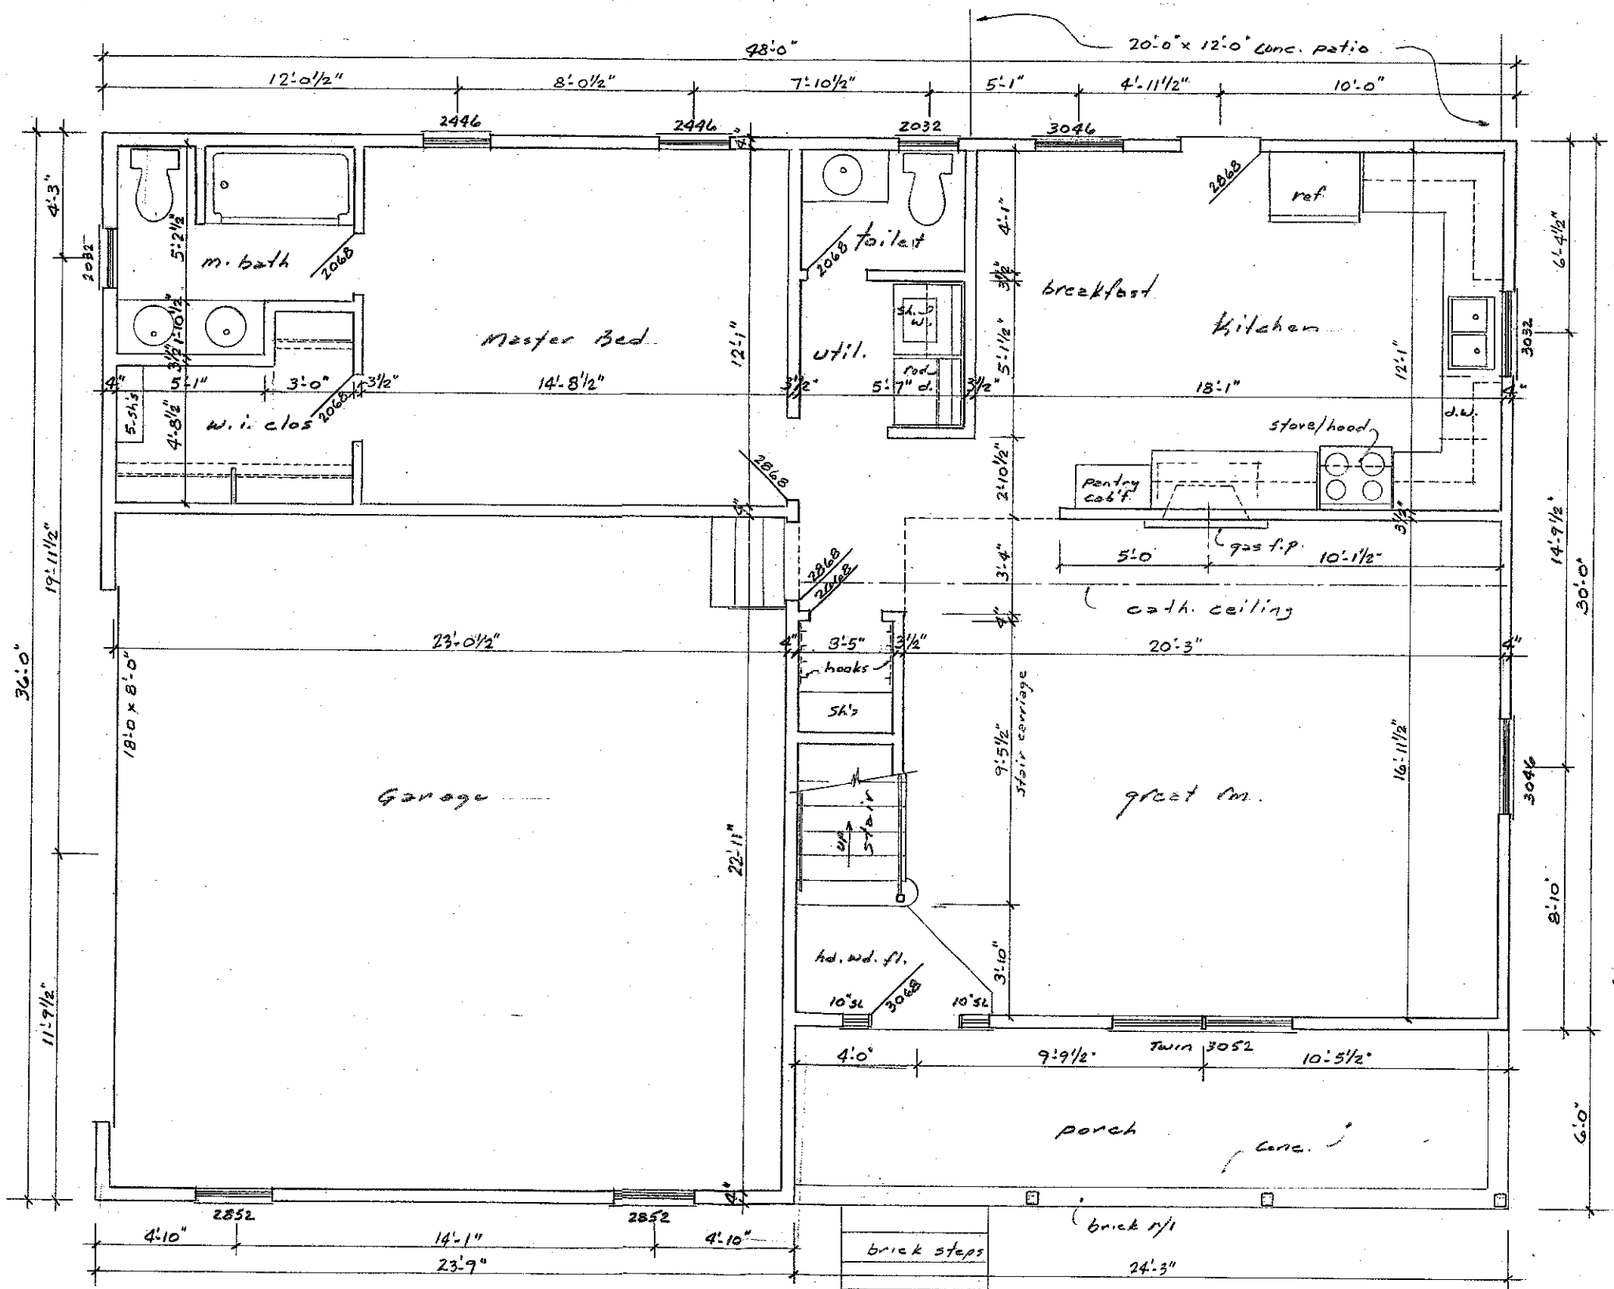


Acknowledgement Of Plans Submittal ONLY!
STEVE HEDRICK Date 6-24-03
Date 6-24-03

KELLY FARMSTEADS - LOT 44
5-29-03 KK
1/4" = 1'-0"
DWG. NO. 1

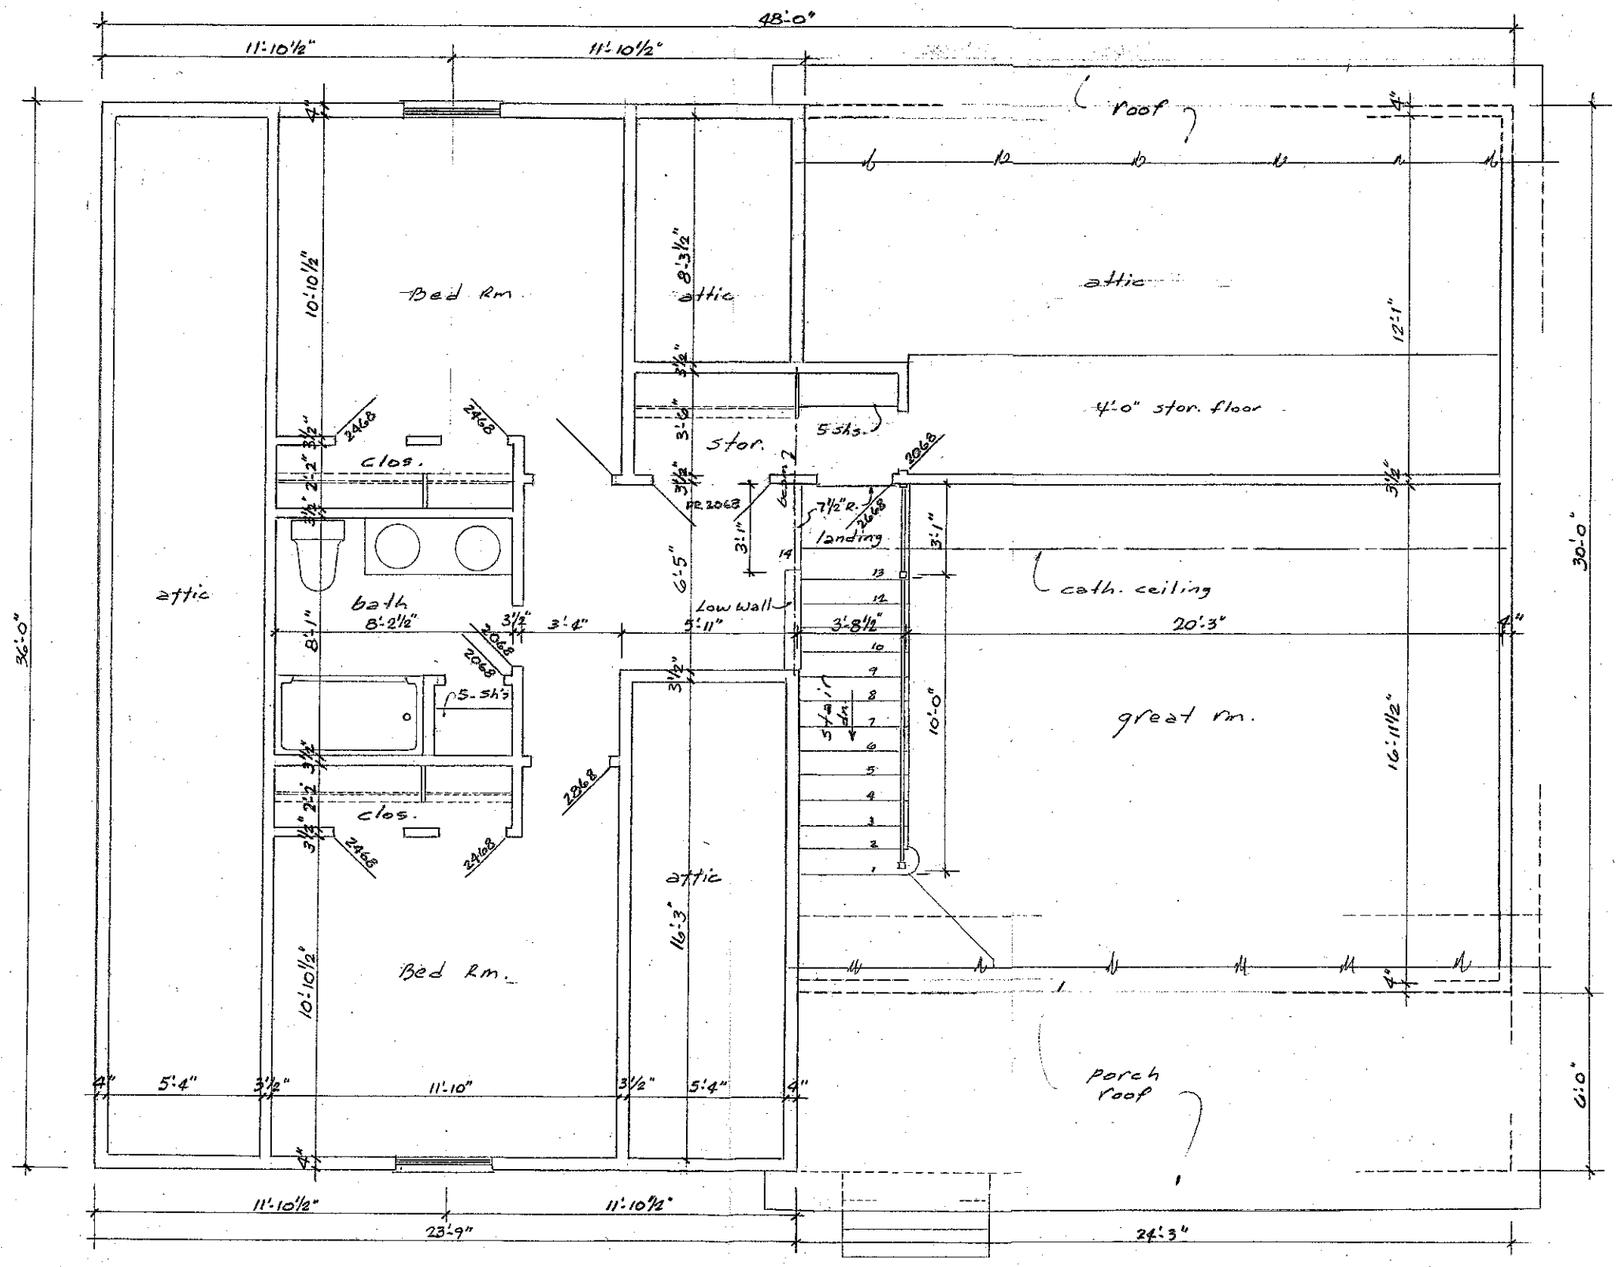

UPPER FLOOR PLAN

Acknowledgement Of Plans Submittal ONLY!
STEVE HEDRICK Date 6-24-03
Date 6-24-03

KELLY FARMSTEADS - LOT 44
5-29-03 KK
1/4" = 1'-0"
DWG. NO. 2