
AS 1900


Jannis Vann & Assoc., Inc. plans are copyright protected. Purchaser hereby agrees that the home plan construction drawings being purchased will not be used for the construction of more than one single dwelling, and that these drawings will not be reproduced either in whole or in part by any means whatsoever.

HOME DESIGN ALTERNATIVES

DESIGN NO. 0176

THESE DRAWINGS ARE TO BE USED IN CONJUNCTION WITH THE ACCOMPANYING GENERAL BUILDING SPECIFICATIONS PREPARED BY HOME DESIGN ALTERNATIVES, INC.

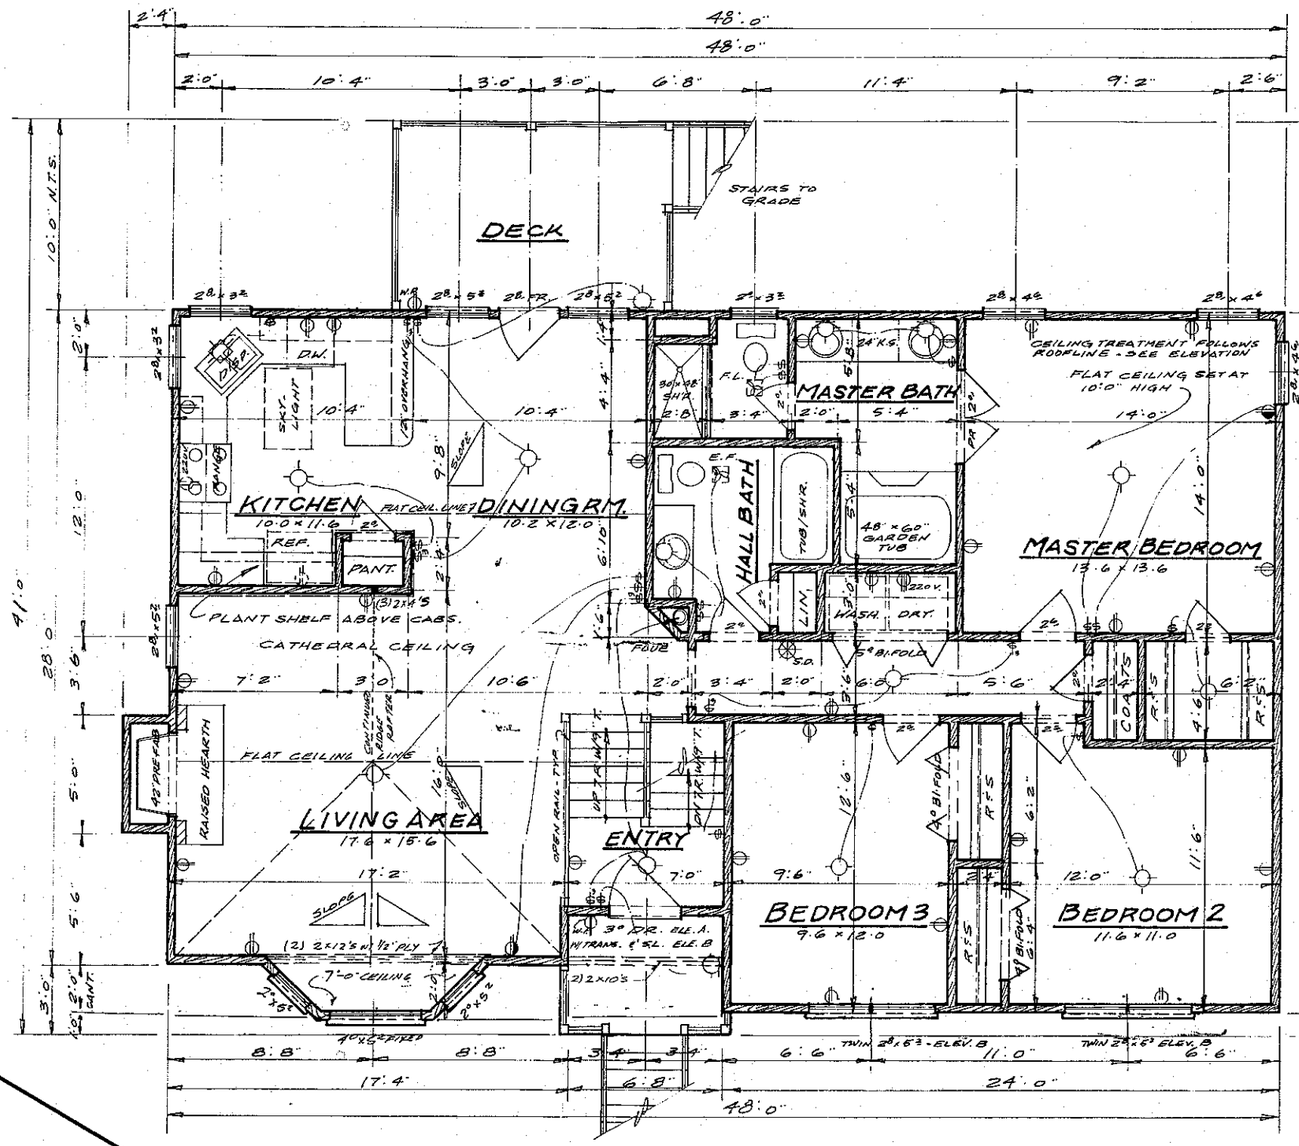

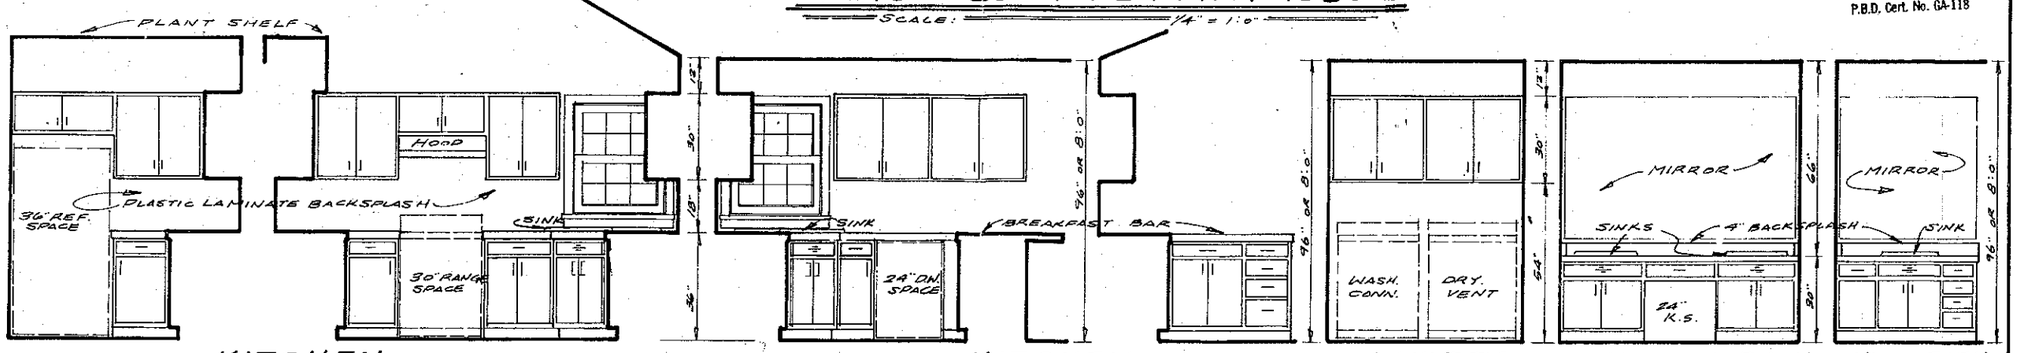

Acknowledgement of Plans Submittal ONLY

Date 8/31/06

Date 8/31/06

IF THIS STAMP IS NOT RED IT IS AN ILLEGAL SET OF PLANS

REPRODUCTION OF THESE PLANS BY ANY MEANS IS PROHIBITED BY FEDERAL LAW. VIOLATIONS ARE PUNISHABLE BY FINES UP TO $150,000 PER OFFENSE. CALL THE DESIGNER TO OBTAIN LEGAL COPIES OF THIS PLAN.

Council of Publishing Home Designers

AMERICAN INSTITUTE OF BUILDING DESIGN A I B D GEORGIA

JANNIS R. VANN
P.B.D. Cert. No. GA-118


DESIGNER: JANNIS VANN 404-928-0456
563 N. CANTON HWY. ~1 ST. A / WOODSTOCK, GA 30188

SHEET: OF
11PG 5-7-88

1-98 COPYRIGHT 1985 FOR HOME PLANNING

Jannis Vann & Associates, Inc.

COBB REPROGRAPHICS MARIETTA

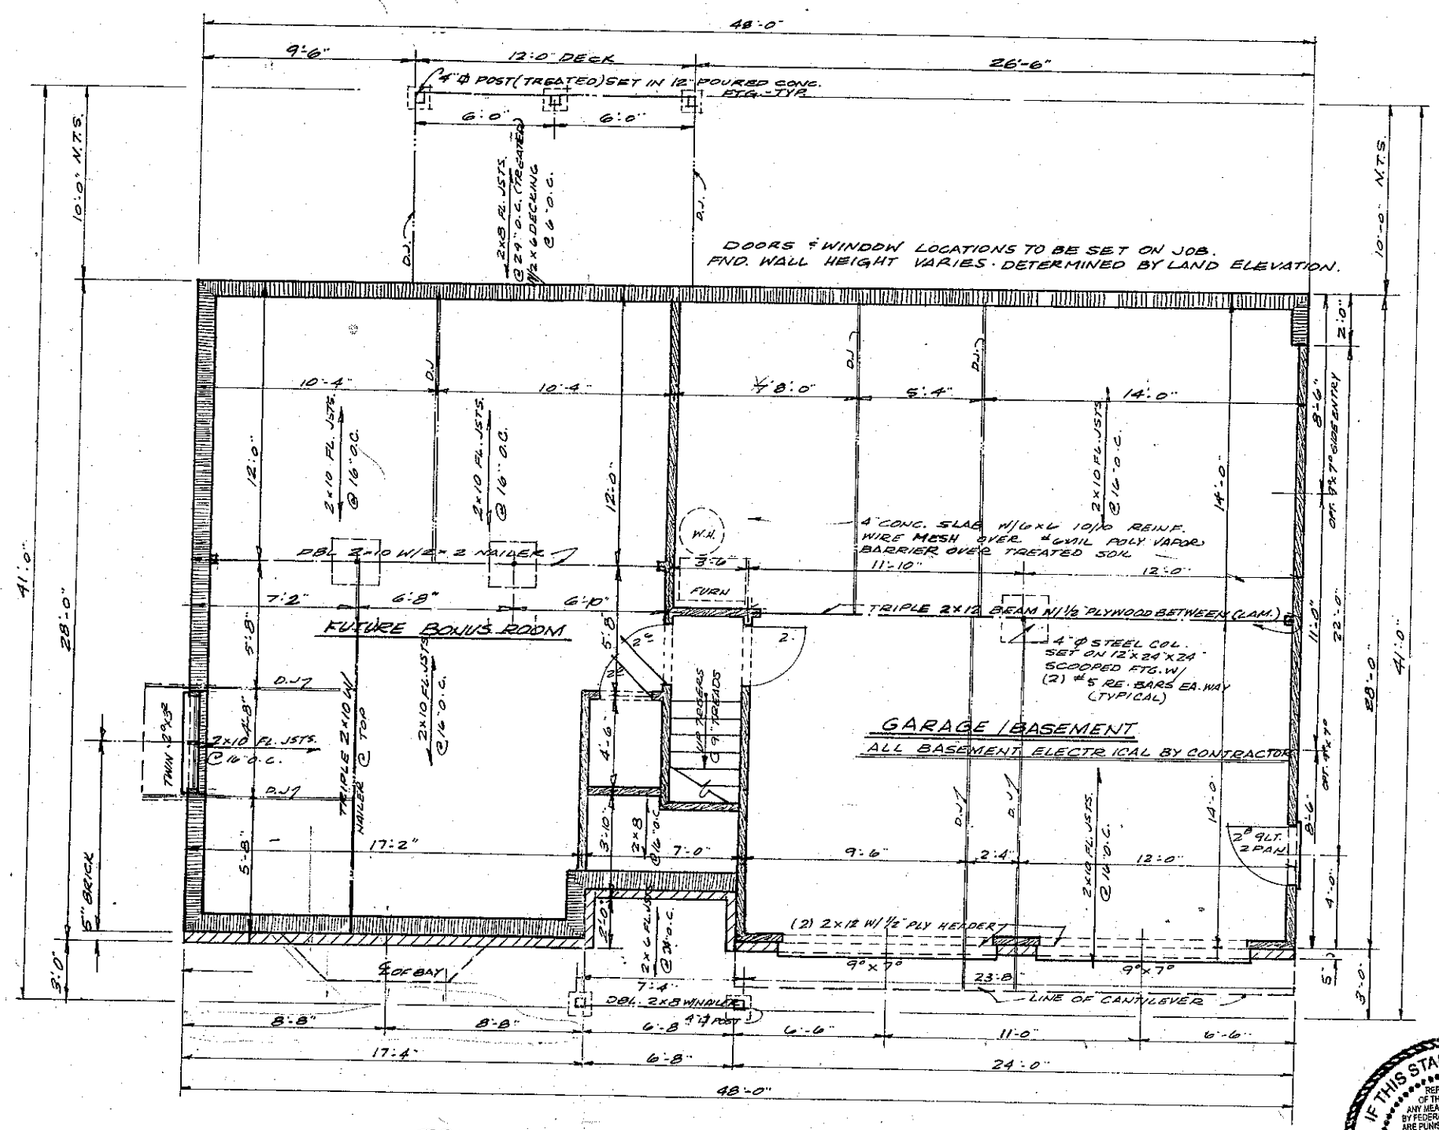

FOUNDATION PLAN NO. 1380-B

SCALE: 1/4"=1'-0"

Acknowledgement Of
Plans Submittal ONLY!
Date 08/21/86
Date 5/30/87

HOME DESIGN ALTERNATIVES
DESIGN NO. 0176
THESE DRAWINGS ARE TO BE USED IN CONJUNCTION WITH THE ACCOMPANYING GENERAL BUILDING SPECIFICATIONS PREPARED BY HOME DESIGN ALTERNATIVES, INC.

IF THIS STAMP IS NOT RED IT IS AN ILLEGAL SET OF PLANS
REPRODUCTION OF THESE PLANS BY ANY MEANS IS PROHIBITED BY FEDERAL LAW. VIOLATIONS ARE PUNISHABLE BY FINES UP TO $150,000 PER OFFENSE. CALL THE DESIGNER TO OBTAIN LEGAL COPIES OF THIS PLAN.
Council of Publishing Home Designers

AMERICAN INSTITUTE OF BUILDING DESIGN GEORGIA A B D
JANNIS R. VANN
P.B.D. Cert. No. GA-118

NDG: REVISED - 3-8-88
DESIGNER: JANNIS VANN (404) 928-0456
104 BELL PKWY. SUITE A WOODSTOCK, GA.

COPYRIGHT 1988 - CUSTOM HOME PLANNING

Jannis Vann & Associates, Inc.