
04/07/2004 13:57 7046645804 AMERICAS HOME PLACEM PAGE 02

100% COMPLETE

©COPYRIGHT 1995
NOTE: VIOLATORS OF COPYRIGHT WILL BE PROSECUTED TO THE FULLEST EXTENT OF THE LAW
– ALL RIGHTS RESERVED –
TO REPORT COPYRIGHT VIOLATIONS CALL (770) 652-1128
THE USE OF THIS PLAN BY ANYONE OTHER THAN AN AGENT OF "AMERICA'S HOME PLACE, INC. IS IN VIOLATION OF THE FEDERAL COPYRIGHT ACT
$100 REWARD FOR RECOVERING AN ACTUAL COPYRIGHT INFRINGEMENT

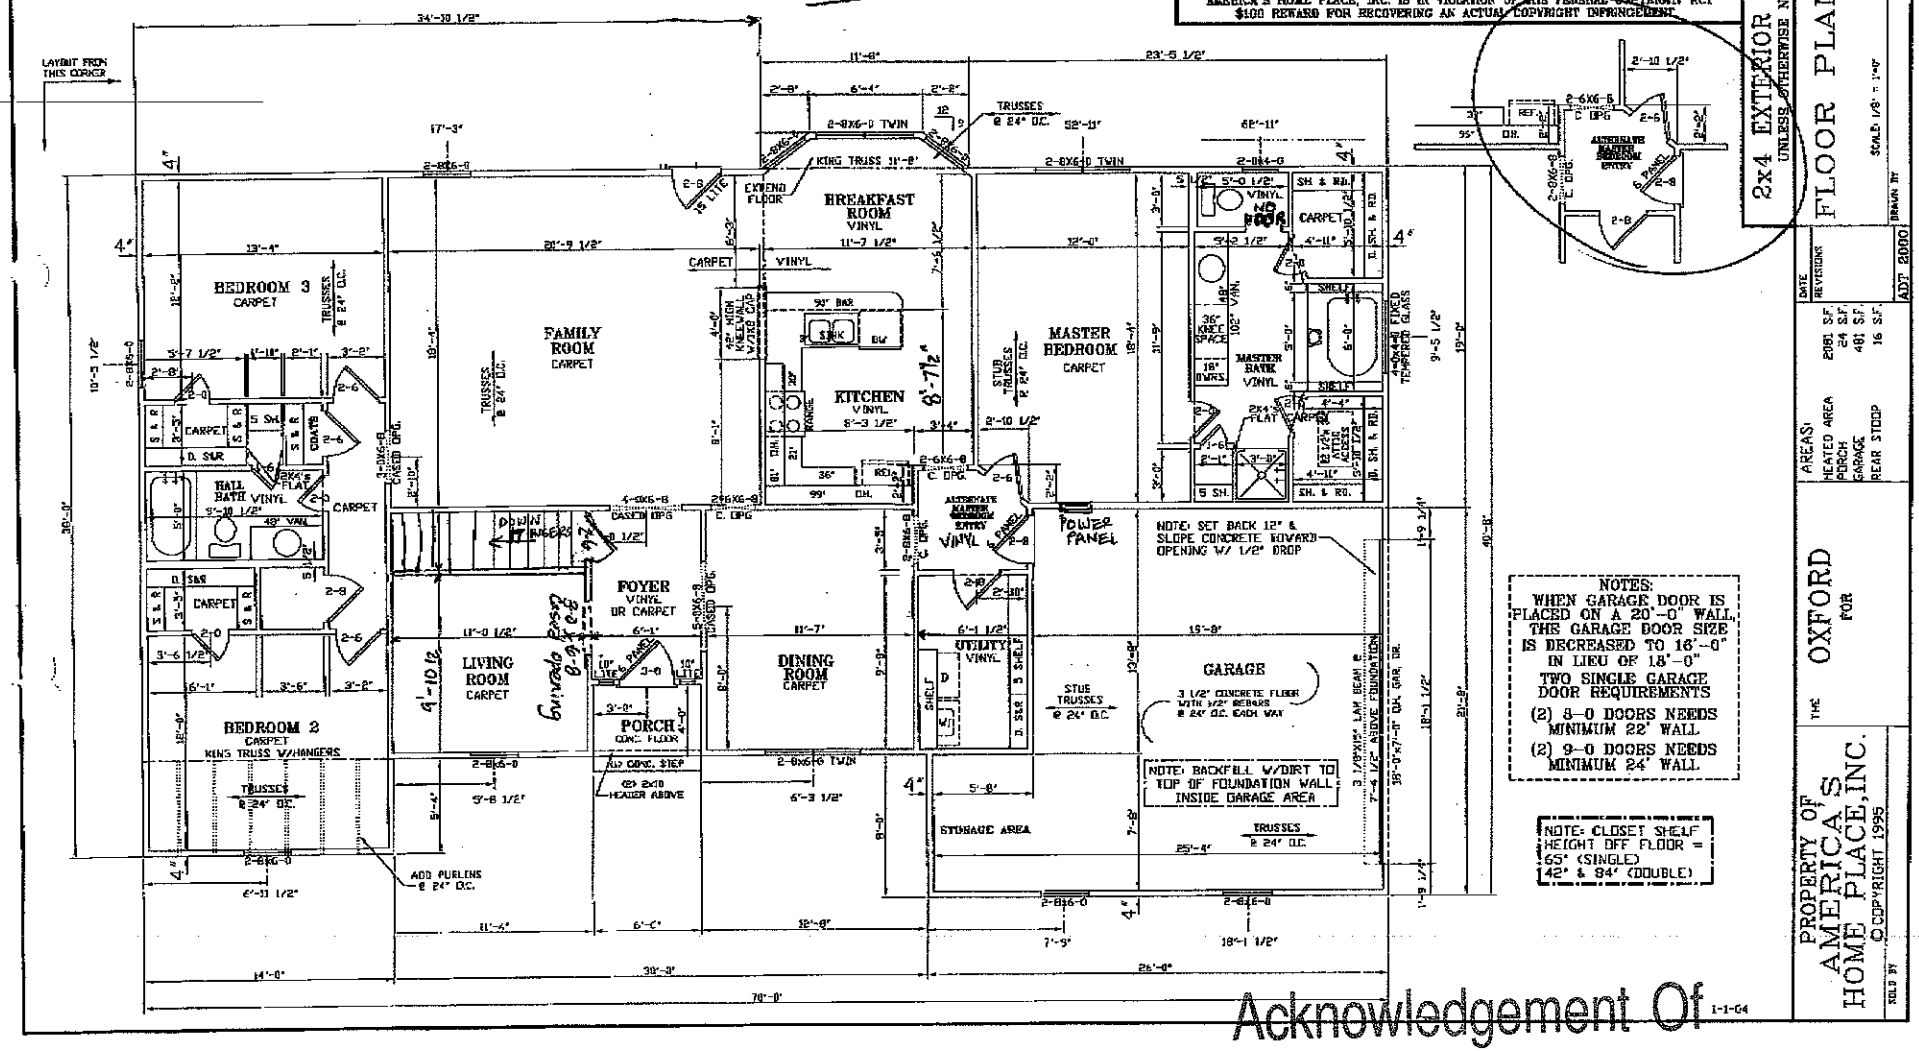

NOTES:
WHEN GARAGE DOOR IS PLACED ON A 20'-0" WALL, THE GARAGE DOOR SIZE IS DECREASED TO 16'-0" IN LIEU OF 18'-0"
TWO SINGLE GARAGE DOOR REQUIREMENTS
(2) 8-0 DOORS NEEDS MINIMUM 22' WALL
(2) 9-0 DOORS NEEDS MINIMUM 24' WALL

NOTE: CLOSET SHELF HEIGHT OFF FLOOR = 65" (SINGLE) 42" & 84" (DOUBLE)

2x4 EXTERIOR WALLS UNLESS OTHERWISE NOTED

SHEET NO. 1 OF 5

FLOOR PLAN

SCALE 1/8" = 1'-0"

DRAWN BY ADT 2000

DATE REVISIONS


AREAS:
HEATED AREA 2081 S.F.
PORCH 24 S.F.
GARAGE 461 S.F.
REAR STOOP 16 S.F.

THE OXFORD
FOR

PROPERTY OF AMERICA'S HOME PLACE, INC.
©COPYRIGHT 1995

SOLD BY

Acknowledgement Of
Plans Submittal ONLY!
STEVE HEDRICK Date 4-8-04
_____ Date _____

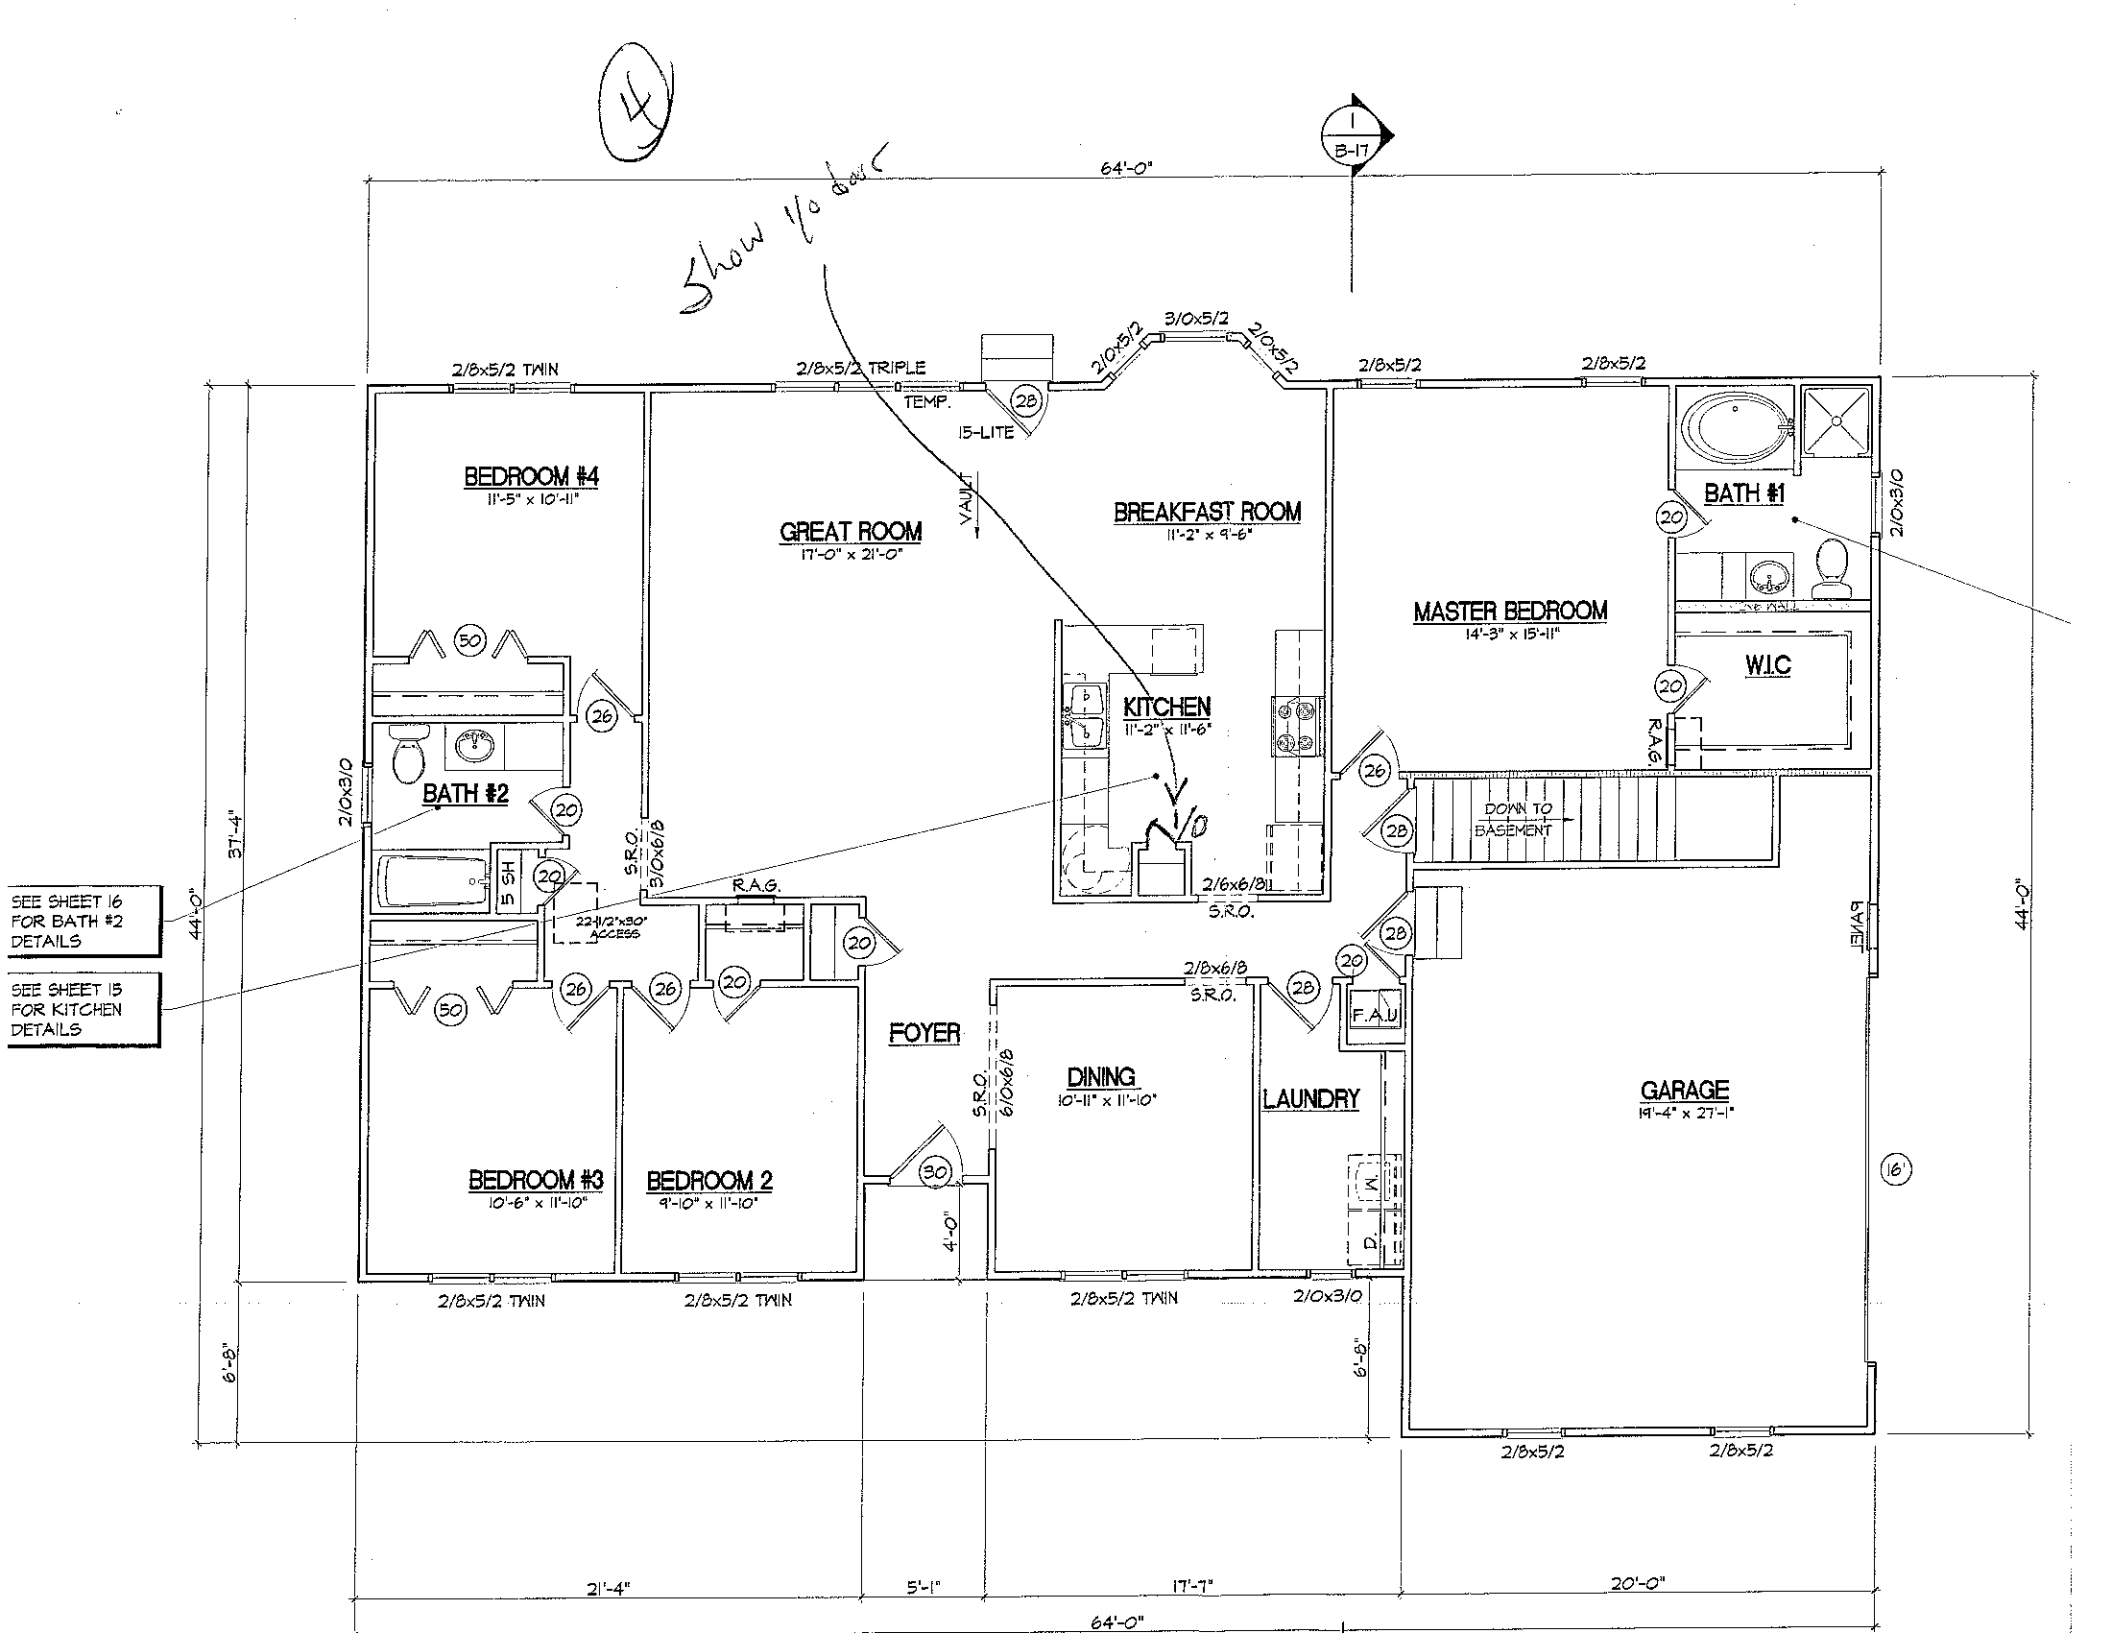
4
Show 1/0 door
64'-0"
B-17
2/8x5/2 TWIN
2/8x5/2 TRIPLE
TEMP.
15-LITE
2/0x5/2
3/0x5/2
2/0x5/2
2/8x5/2
2/8x5/2
BEDROOM #4
11'-5" x 10'-11"
GREAT ROOM
17'-0" x 21'-0"
VAULT
BREAKFAST ROOM
11'-2" x 9'-6"
BATH #1
2/0x3/0
MASTER BEDROOM
14'-3" x 15'-11"
W.I.C
R.A.G.
KITCHEN
11'-2" x 11'-6"
2/6x6/8
S.R.O.
DOWN TO BASEMENT
BATH #2
2/0x3/0
S.R.O.
3/0x6/8
R.A.G.
15 SH
22-1/2"x30" ACCESS
SEE SHEET 16 FOR BATH #2 DETAILS
SEE SHEET 15 FOR KITCHEN DETAILS
37'-4"
44'-0"
FOYER
2/8x6/8
S.R.O.
F.A.U.
DINING
10'-11" x 11'-10"
S.R.O.
6/0x6/8
LAUNDRY
GARAGE
19'-4" x 27'-1"
BEDROOM #3
10'-6" x 11'-10"
BEDROOM 2
9'-10" x 11'-10"
4'-0"
2/8x5/2 TWIN
2/8x5/2 TWIN
2/8x5/2 TWIN
2/0x3/0
6'-8"
6'-8"
2/8x5/2
2/8x5/2
21'-4"
5'-1"
17'-7"
20'-0"
64'-0"