
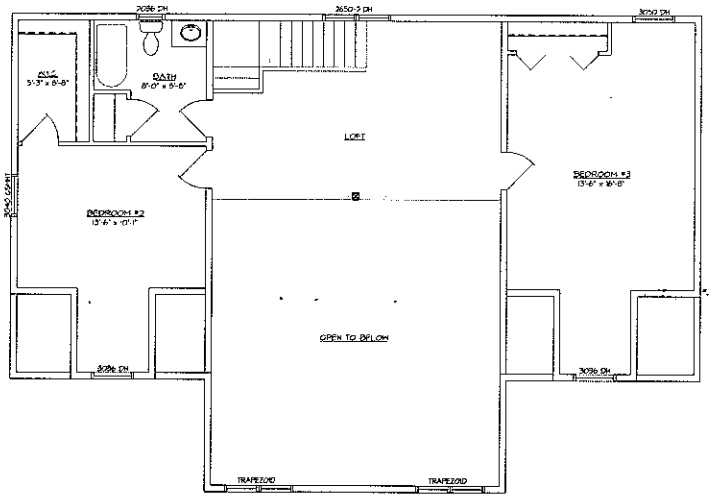


SECOND FLOOR PLAN

SCALE: 1/4" = 1'-0"

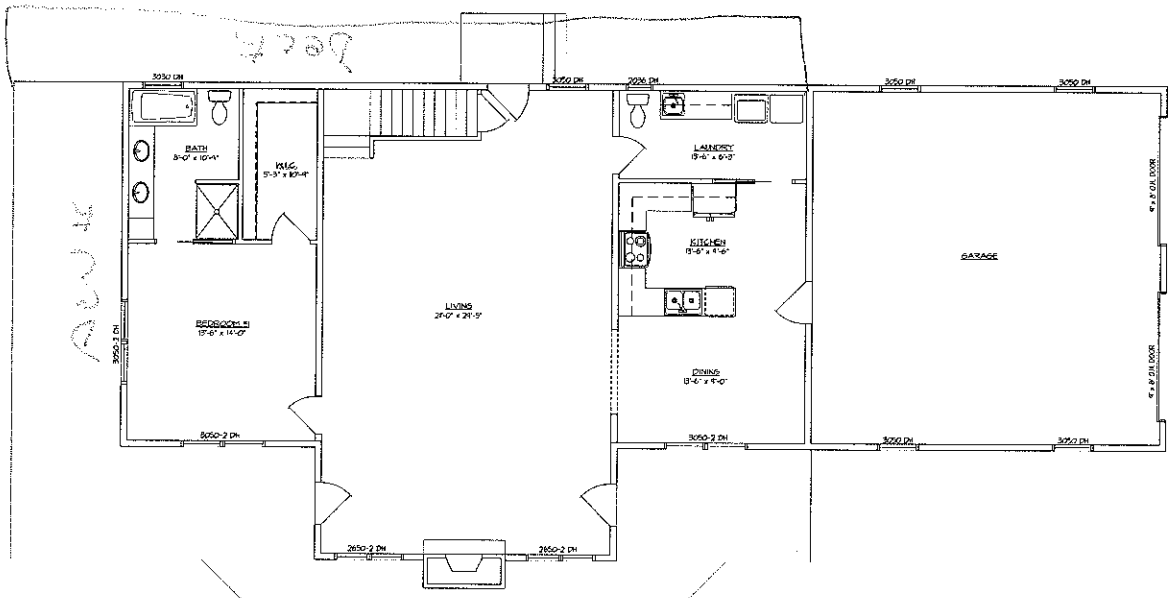

FIRST FLOOR PLAN

SCALE: 1/4" = 1'-0"

NOTE:
IT IS AGREED THAT ALTHOUGH EVERY EFFORT HAS BEEN MADE IN PREPARING AND CHECKING THESE PLANS FOR ACCURACY, THE GENERAL CONTRACTOR/OWNER MUST REVIEW ALL DIMENSIONS, DETAILS AND NOTES BEFORE BEGINNING ANY CONSTRUCTION AND IS HEREBY HELD RESPONSIBLE FOR ANY DISCOVERED DISCREPANCIES.

THE EXACT BUILDING MATERIALS AND CONSTRUCTION METHODS USED TO CONSTRUCT THE BUILT-UP ROOF SYSTEM TO ACQUIRE THE DESIRED INSULATION VALUES AND AIR SPACE WILL BE DETERMINED BY THE BUILDER/OWNER.

IT IS THE OWNER/BUILDER'S RESPONSIBILITY TO ENSURE THAT THESE PLANS CONFORM TO ALL FEDERAL, STATE, COUNTY AND LOCAL CODES.

ANTHONY LOG HOMES
2224 BREVARD ROAD
ARDEN, NORTH CAROLINA 28704

NEW HOME FOR:
DONNA & PETER SNYDER

REV.	DATE:

SECOND FLOOR: 929 SQ. FT.
FIRST FLOOR: 1,476 SQ. FT.
BASEMENT: --- SQ. FT.
DRAWN BY: DMV
DATE: 05/05/08
SCALE: 1/4" = 1'-0"
SHEET: A2