
Acknowledgement Of
Plans Submittal ONLY!

_____ Date 12/10/13

_____ Date 12-11-13

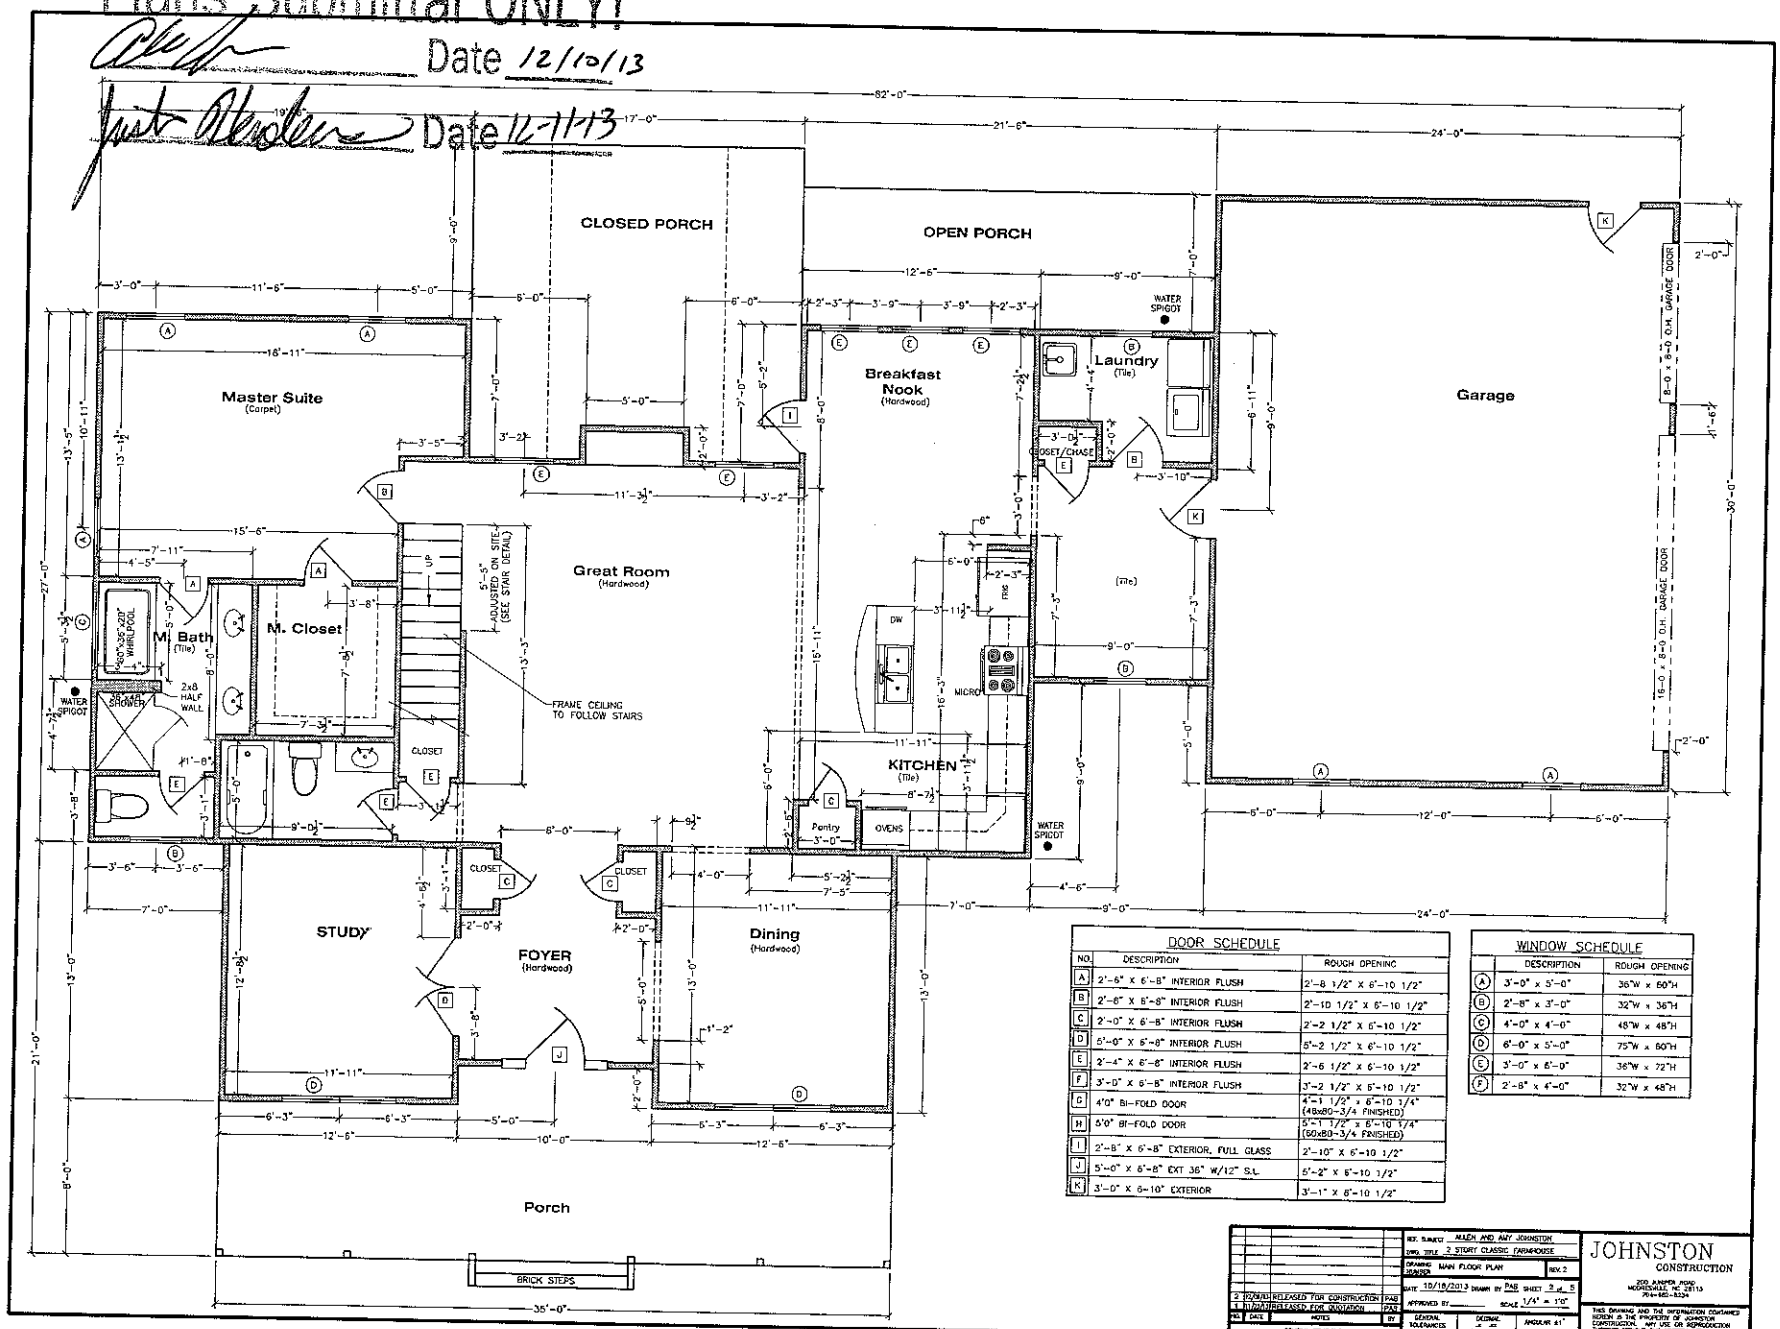

DOOR SCHEDULE

NO.	DESCRIPTION	ROUGH OPENING
A	2'-6" X 6'-8" INTERIOR FLUSH	2'-8 1/2" X 6'-10 1/2"
B	2'-6" X 6'-8" INTERIOR FLUSH	2'-10 1/2" X 6'-10 1/2"
C	2'-0" X 6'-8" INTERIOR FLUSH	2'-2 1/2" X 6'-10 1/2"
D	5'-0" X 6'-8" INTERIOR FLUSH	5'-2 1/2" X 6'-10 1/2"
E	2'-4" X 6'-8" INTERIOR FLUSH	2'-6 1/2" X 6'-10 1/2"
F	3'-0" X 6'-8" INTERIOR FLUSH	3'-2 1/2" X 6'-10 1/2"
G	4'0" BI-FOLD DOOR	4'-1 1/2" x 6'-10 1/4" (48x80-3/4 FINISHED)
H	5'0" BI-FOLD DOOR	5'-1 1/2" x 6'-10 1/4" (60x80-3/4 FINISHED)
I	2'-8" X 6'-8" EXTERIOR, FULL GLASS	2'-10" X 6'-10 1/2"
J	5'-0" X 6'-8" EXT 36" W/12" S.L	5'-2" X 6'-10 1/2"
K	3'-0" X 6'-10" EXTERIOR	3'-1" X 8'-10 1/2"

WINDOW SCHEDULE

	DESCRIPTION	ROUGH OPENING
A	3'-0" x 5'-0"	36"W x 60"H
B	2'-8" x 3'-0"	32"W x 36"H
C	4'-0" x 4'-0"	48"W x 48"H
D	6'-0" x 5'-0"	75"W x 60"H
E	3'-0" x 6'-0"	36"W x 72"H
F	2'-8" x 4'-0"	32"W x 48"H

2	10/30/13 RELEASED FOR CONSTRUCTION	PAS
1	10/10/13 RELEASED FOR QUOTATION	PAS
NO.	DATE NOTES	BY
GENERAL REVISIONS		

REF. SUBJECT: ALLEN AND AMY JOHNSTON
DWG. TITLE: 2 STORY CLASSIC FARMHOUSE
DRAWING: MAIN FLOOR PLAN — REV. 2
DATE: 10/10/2013 DRAWN BY: PAS SHEET: 2 of 5
APPROVED BY: _____ SCALE: 1/4" = 1'0"
GENERAL TOLERANCES (UNLESS NOTED): DECIMAL .x ±.1, .xx ±.01; ANGULAR ±1°; FRACTIONAL ±1/16

JOHNSTON
CONSTRUCTION
205 KAPER ROAD
MOORESVILLE, NC 28115
704-662-8324

THIS DRAWING AND THE INFORMATION CONTAINED HEREIN IS THE PROPERTY OF JOHNSTON CONSTRUCTION. ANY USE OR REPRODUCTION WITHOUT THE WRITTEN PERMISSION OF ALLEN JOHNSTON IS STRICTLY PROHIBITED.


Acknowledgement Of
Plans Submittal ONLY!

Date 12/11/13


Date 12-11-13

GENERAL NOTES

1) FINISHED CEILING HEIGHT TO BE 9' 1ST FLOOR, 8' 2ND FLOOR.
2) ROOF PITCH TO BE 7/12 UNLESS INDICATED.
3) HOUSE SQUARE FOOTAGE:
   - 1ST FLOOR: 1801 SQFT
   - 2ND FLOOR: 829 SQFT
   - GARAGE: 720 SQ FT
   - PORCH: 300 SQ FT
   - DECK: 410 SQ FT
   - BASEMENT: 1801 SQ FT
   - ATTIC: 148 SQFT
4) ALL DIMENSIONS ARE TO STUDS.
5) ALL EXTERIOR WALLS TO BE 3-½" UNLESS OTHERWISE SPECIFIED.
6) DOOR AND WINDOW DIMENSIONS ARE ROUGH OPENINGS.
7) PLAN IS BASED UPON A CRAWL SPACE FOUNDATION.

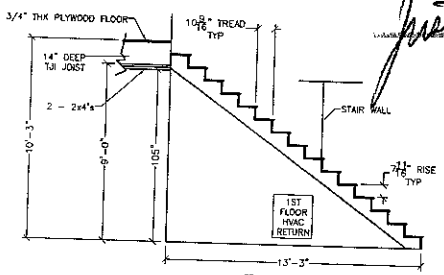

STAIR DETAIL
(TREAD & RISER CAN BE ADJUSTED ON SITE FOR FINAL JOIST THICKNESS)

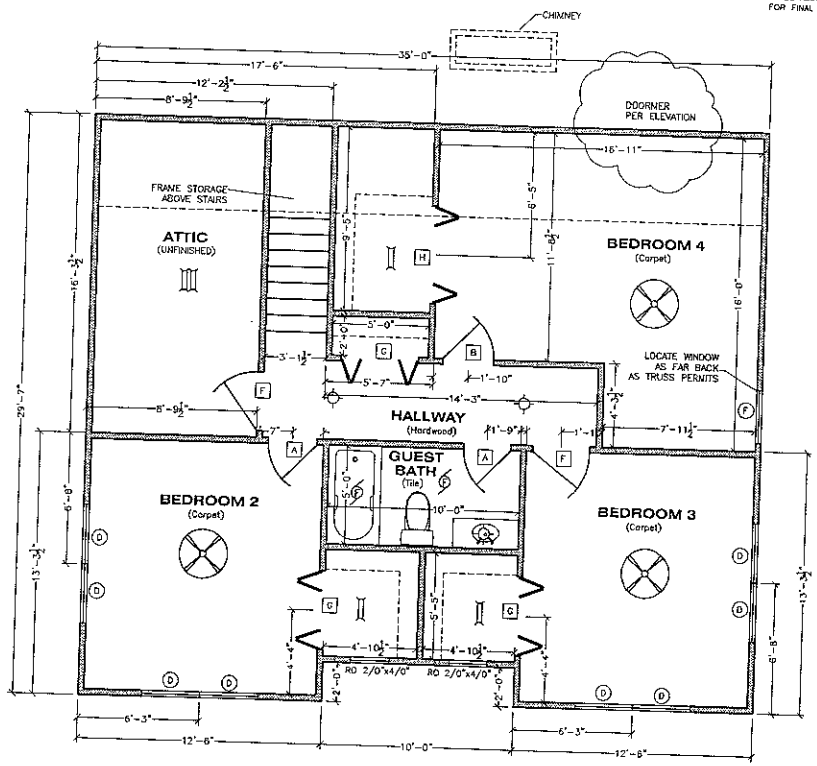

2	8/28/13	RELEASED FOR CONSTRUCTION
1	7/17/13	RELEASED FOR QUOTATION
NO.	DATE	NOTES

GENERAL REVISIONS

REF. SUBJECT: ALLEN AND AMY JOHNSTON
DWG. TITLE: 2 STORY CLASSIC FARMHOUSE
DRAWING: 2ND FLOOR PLAN — REV. 2
DATE: 10/18/2013 DRAWN BY: PAD SHEET: 3 of 3
APPROVED BY: SCALE: 1/4" = 1'0"

GENERAL TOLERANCES (UNLESS NOTED): DECIMAL .X ±.1 .XX ±.01 ANGULAR ±1° FRACTIONAL ±1/16

JOHNSTON CONSTRUCTION
200 JUNIPER ROAD
MOORESVILLE, NC 28115
704-662-8234

THIS DRAWING AND THE INFORMATION CONTAINED HEREON IS THE PROPERTY OF JOHNSTON CONSTRUCTION. ANY USE OR REPRODUCTION THEREOF WITHOUT THE WRITTEN PERMISSION OF ALLEN JOHNSTON IS STRICTLY PROHIBITED.