




1 P-1 PLUMBING PLAN
1/8" = 1'-0"

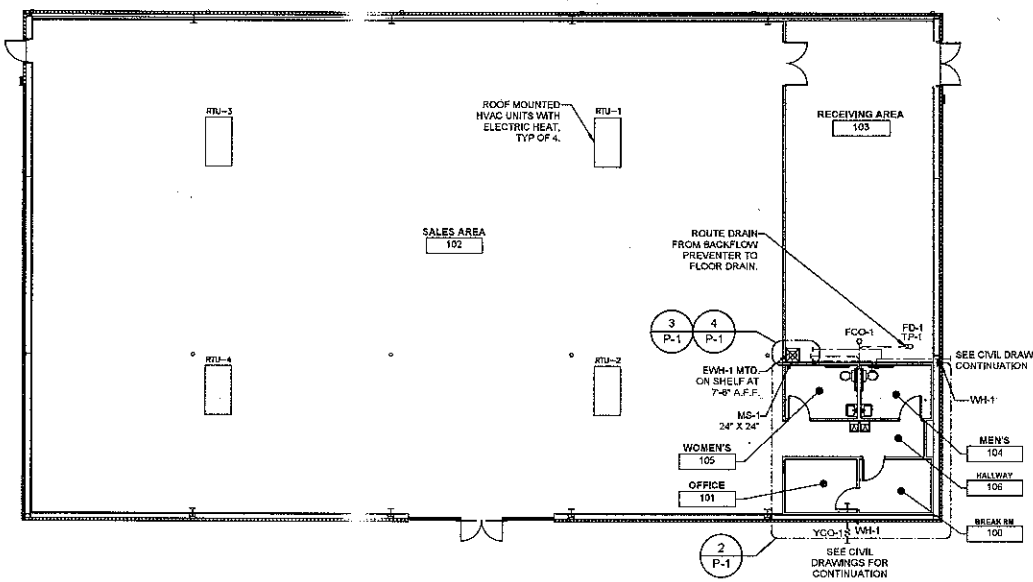

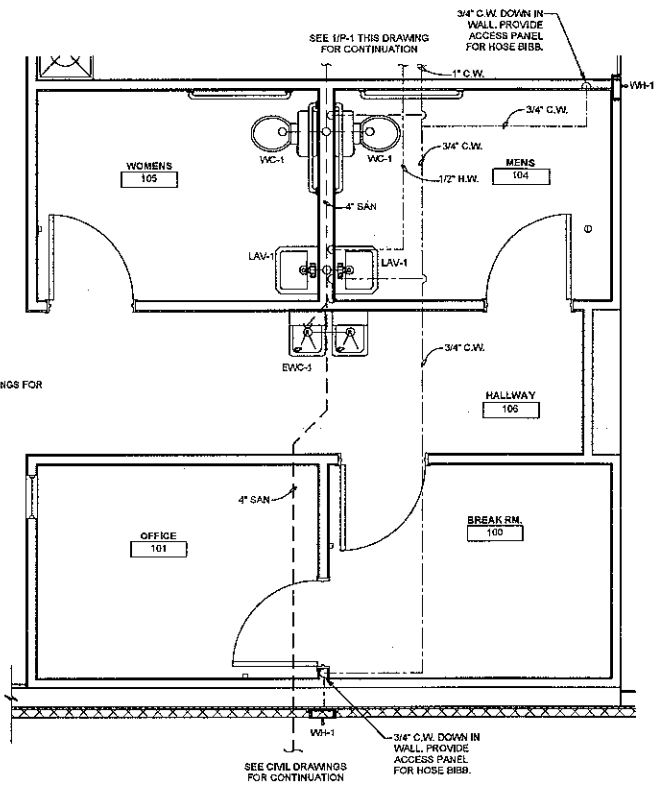


PLUMBING FIXTURE SCHEDULE	
Mark	DESCRIPTION
EWC-1	BI-LEVEL, WALL MOUNT, ELECTRIC WATER COOLER, BA... ER-FREE ACCESS (ADA), FRONT ONLY EASY TOUCH CONTROL. HIGH UNIT ON RIGHT, HA... T TAYLOR MODEL #HAC8FSBLR-Q-ADA OR SIMILAR.
LAV-1	20"X18" WALL HUNG ADA LAVATORY W/ FRONT OVERFLO... CONCEALED HANGERS & 4" CENTERS. INSULATE EXPOSED DRAIN & WATER PIPES W... IEBRO LAV GUARD KIT # 102.FAUCET SHALL BE POLISHED CHROME-PLATED CAS... RASS BODY WITH 4" SPOUT, 4" BRASS WRIST BLADE, 0.5 GPM SPRAY AND POP-UP DRAI... OHLER MODEL #K-1728 OR SIMILAR. PROVIDE WITH ASSE 1070 POINT OF USE MIXING VALVE... TO A MAX TEMP OF 110°F.
MS-1	24" X 24" MOLDED STONE MOP SERVICE BASIN, WITH HO... BRACKET AND HANGER, 3" DRAIN, FAUCET W/ PAIL HOOK & INTEGRAL VACUUM BREAKER, ... RR MODEL #Z1996-24 OR SIMILAR
WC-1	FLOOR MOUNTED ADA VITREOUS CHINA ELONGATED 1.... USH GALLON CLOSE COUPLED TWO PIECE WASHDOWN WATER CLOSET, FLUSH TANK WITH ... ROUGH-IN, PROVIDED OPEN FACE SEAT. AMERICAN STANDARD #2002.014 OR EQUAL.
EWH-1	2.5 KW 208V SINGLE PHASE 10 GALLON WATER HEATER... ROVIDE DRAIN PAN UNDER SHELF MOUNTED WATER HEATER TERMINATE DRAIN LINE IN MOP SINK, INSTALL PER MANUFACTURER'S INSTRUCTIONS. PROVIDE FULL SIZE T&P RELIEF LINE, TO... INATE 2" ABOVE MOP SINK, TO BE MTD. ABOVE MOP SINK ON SHELF. A.O. SMITH MODEL# D... -10
WH-1	NON-FREEZE WALL HYDRANT WITH BRONZE BODY, BOX ... D LOCKING COVER. PROVIDE WITH HOSE CONNECTION AND MOUNT AT 24" ABOVE GRADE. ... USH MOUNT TAMPER RESISTANT.
FD-1	FLOOR DRAIN WITH FUNNEL. JOSAM MODEL 3003-A-F4 SI... IES OR EQUAL.
TP-1	AUTOMATIC TRAP PRIMER
YCO-1	2-WAY YARD CLEAN OUT. TYLER PIPE MODEL 003533 SE... OR EQUAL.
FCO-1	FLOOR CLEAN OUT. JOSAM MODEL 56030 SERIES OR EQ...

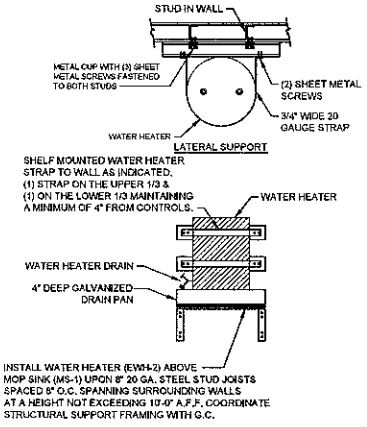

4 P-1 TYPICAL WATER HEATER STRAPPING DETAILS
N.T.S.

2 P-1 ENLARGED RESTROOM PLAN
1/2" = 1'-0"



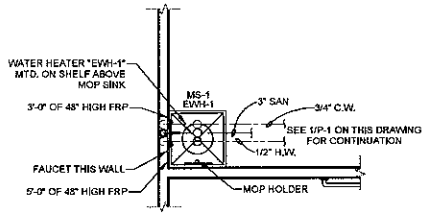

3 P-1 ENLARGED MOP SINK DETAIL
1/2" = 1'-0" SEE 4/P2 ALSO

GPD Engineering and Architecture Professional Corporation - C-3879

DOLLAR GENERAL

REV.	DATE	DESCRIPTION

SEAL 036385
11/25/15

DOLLAR GENERAL
U.S. HWY. 70 AND DELLWOOD DR.
STATESVILLE, NC 28677

PLUMBING PLANS & SCHEDULE

ISSUED FOR:	
PERMIT	10.02.15
BID	
CONSTRUCTION	
RECORD	

PROJECT MANAGER	DESIGNER
MAR	KW

JOB NO. 2015192.10

P-1

Drawing Name: C:\2015\2015192.10 Statesville Hwy 70_WORK\Bldg\P-1_PLUMBING PLANS & SCHEDULE.DWG
Created: 2015 - Autodesk