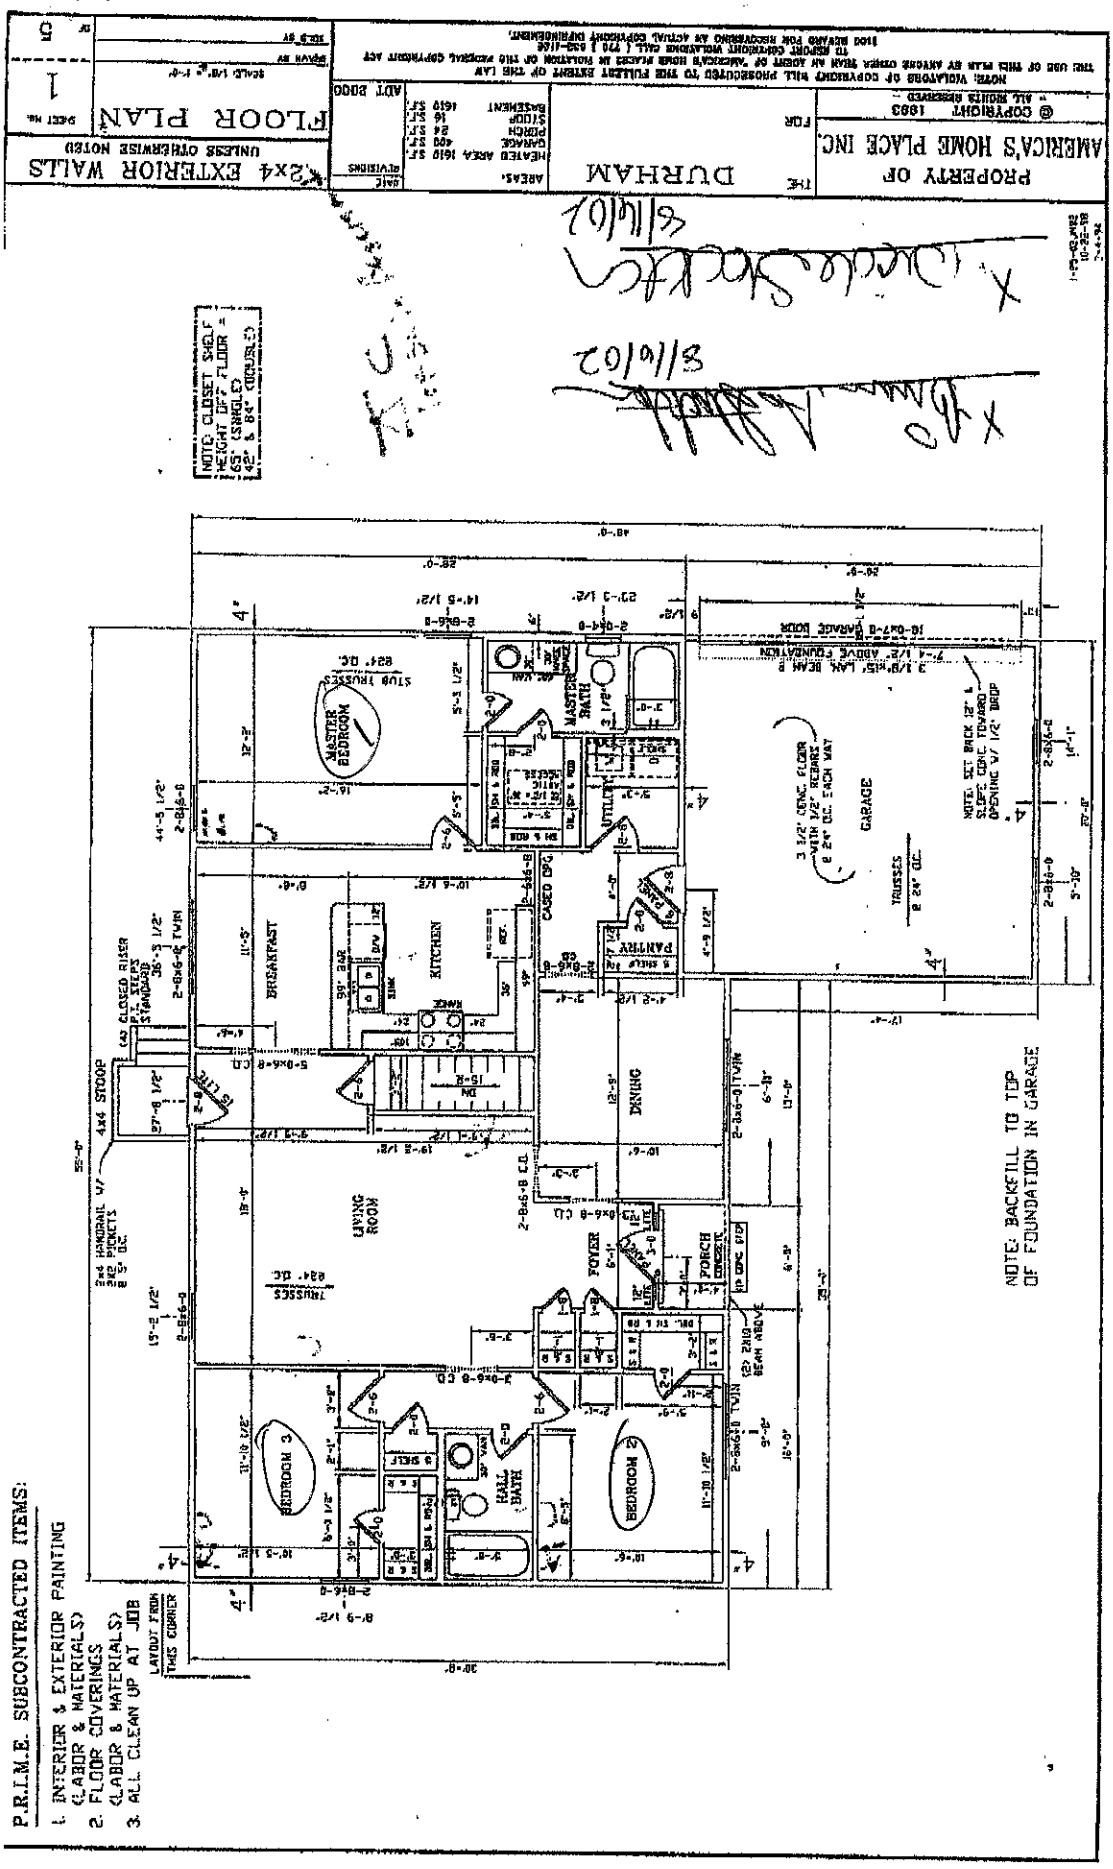

PROPERTY OF
AMERICA'S HOME PLACE INC.
© COPYRIGHT 1993
- ALL RIGHTS RESERVED -
FOR
THE DURHAM
AREAS:
HEATED AREA 1619 SF.
PORCH 24 SF.
GARAGE 400 SF.
STOOP 16 SF.
BASEMENT 1619 SF.
ADT 2000
DATE
REVISIONS
2x4 EXTERIOR WALLS
UNLESS OTHERWISE NOTED
FLOOR PLAN
SHEET No. 1
SCALE 1/8" = 1'-0"
SHEET No. 1
NOTE: CLOSET SHELF HEIGHT IF 7' FLOOR = 6'6" (SINGLE) 6'2" & 6'4" (DOUBLE)
MASTER BEDROOM
MASTER BATH
BEDROOM 2
BEDROOM 3
HALL BATH
KITCHEN
BREAKFAST
DINING
LIVING ROOM
FOYER
PORCH
PANTRY
GARAGE
UTILITY
4x4 STOOP
NOTE: BACKFILL TO TOP OF FOUNDATION IN GARAGE
P.R.I.M.E. SUBCONTRACTED ITEMS:
1. INTERIOR & EXTERIOR PAINTING (LABOR & MATERIALS)
2. FLOOR COVERINGS (LABOR & MATERIALS)
3. ALL CLEAN UP AT JOB