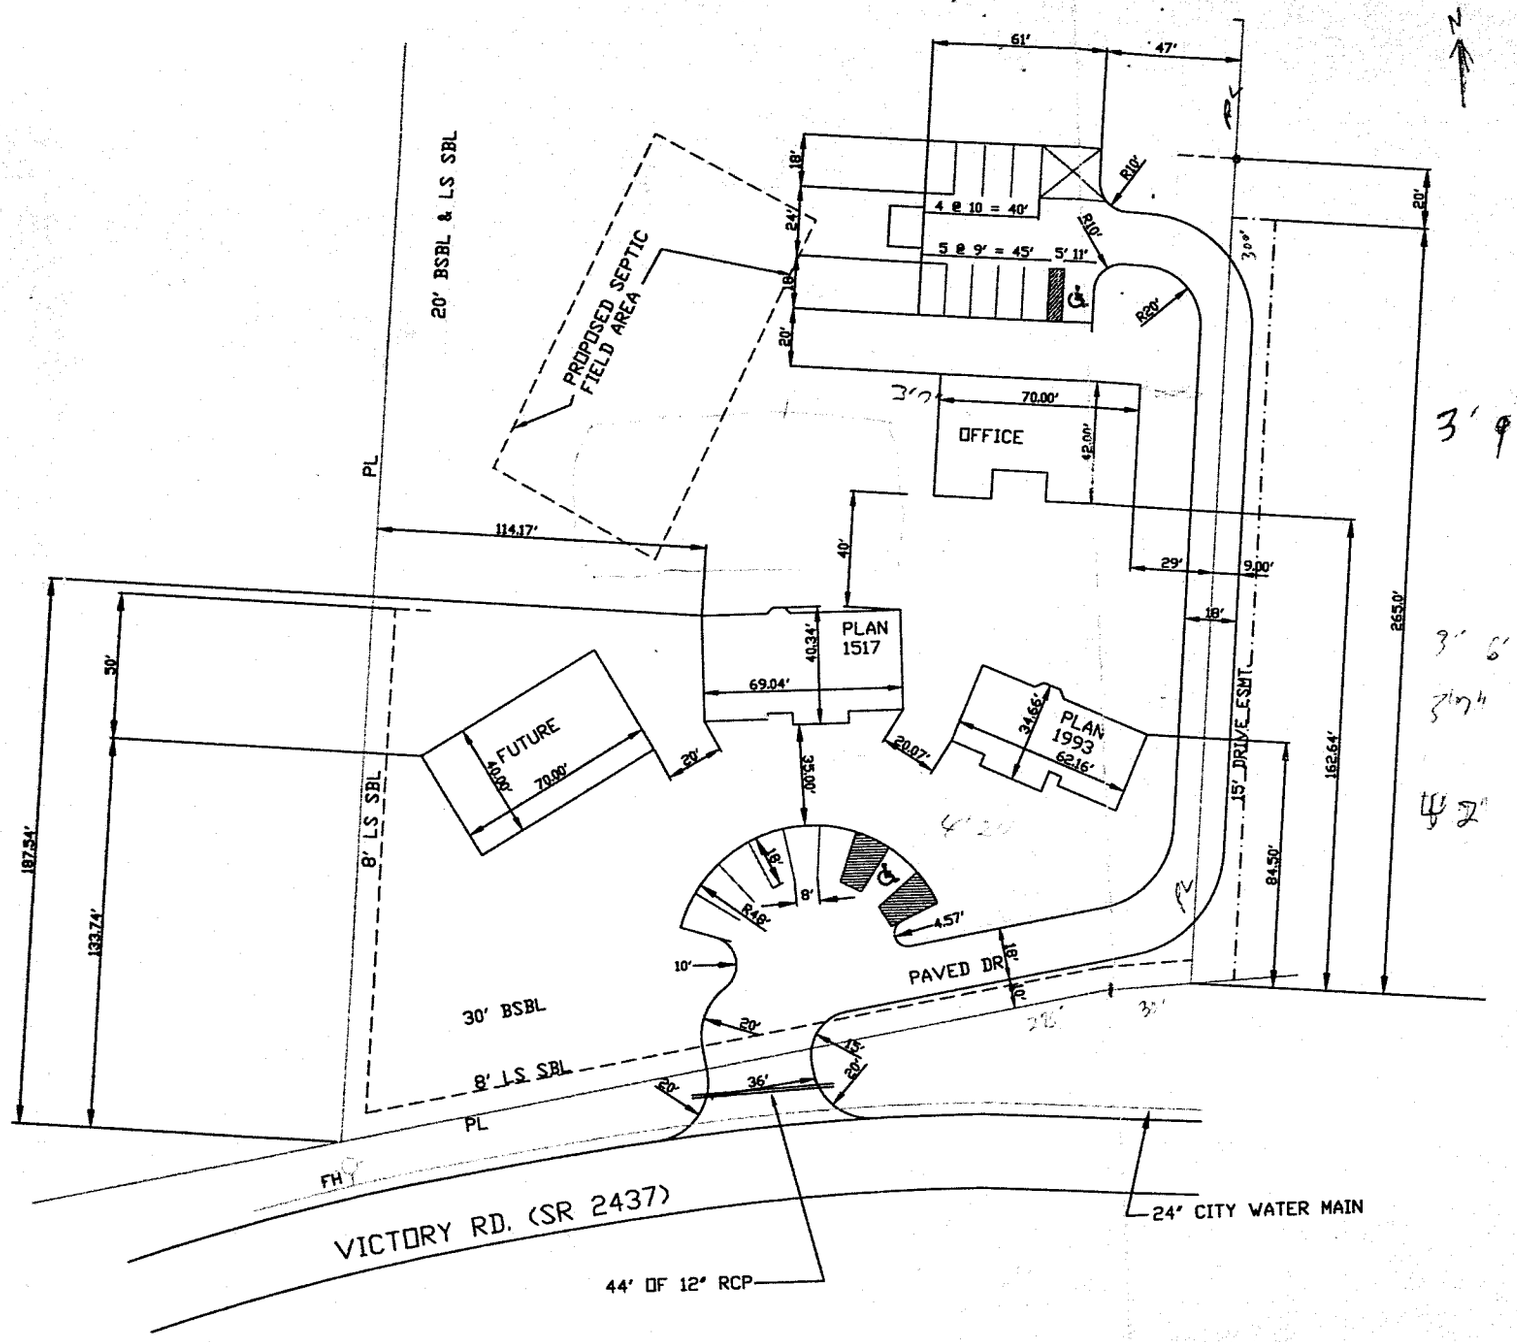


SITE PLAN

SCALE 1" = 50'