
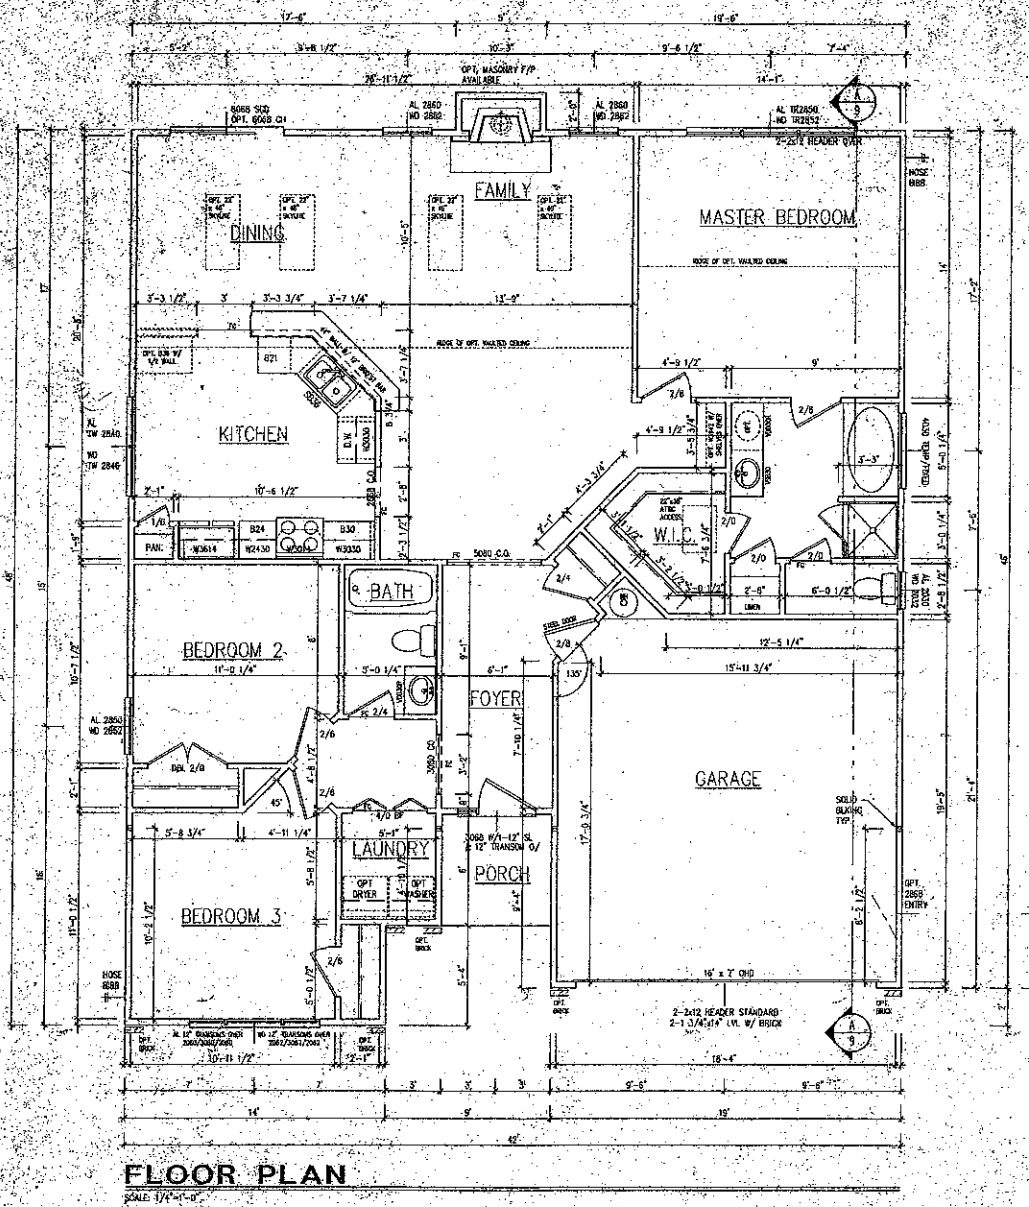



FLOOR PLAN

SCALE: 1/4"=1'-0"

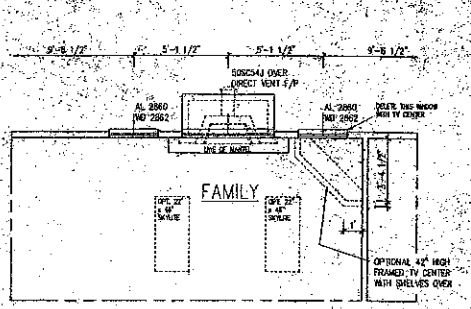

DIRECT VENT FIREPLACE LAYOUT

SCALE: 1/4"=1'-0"

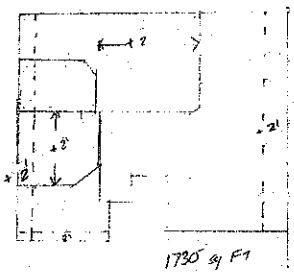

1730 sq Ft

Acknowledgement Of Plans Submittal ONLY!

Date 9/29/15

Justin Newbury Date 10-5-15

NOTES:
1. ALL EXTERIOR WALLS ARE SHOWN @ 4" UNLESS OTHERWISE SPECIFIED.
2. ALL INTERIOR WALLS ARE SHOWN @ 3 1/2" UNLESS OTHERWISE SPECIFIED.
3. ALL EXTERIOR WINDOW AND DOOR HEADERS ARE 2-2x10 UNLESS OTHERWISE SPECIFIED.
4. ALL HEADERS, BEAMS, GIRDER TRUSSES, ETC. REQUIRE SOLID BLOCKING TO THE FOUNDATION.

AREA:	
HEATED SPACE	1525 SQ FT
GARAGE	369 SQ FT
TOTAL	1894 SQ FT

© COPYRIGHT 1995 Pulte Home Corporation

Charlotte Operation
8301 Fairview Road
Charlotte, NC 28210

PULTE Home Corporation

TITLE: FLOOR PLAN

DRAWN BY: EMMA
DATE: 9-29-15
REV No. / DATE: ORIG. 9/13/95

PLAN NAME: RICHMOND
PLAN NUMBER: 1525
SHEET NUMBER: 5