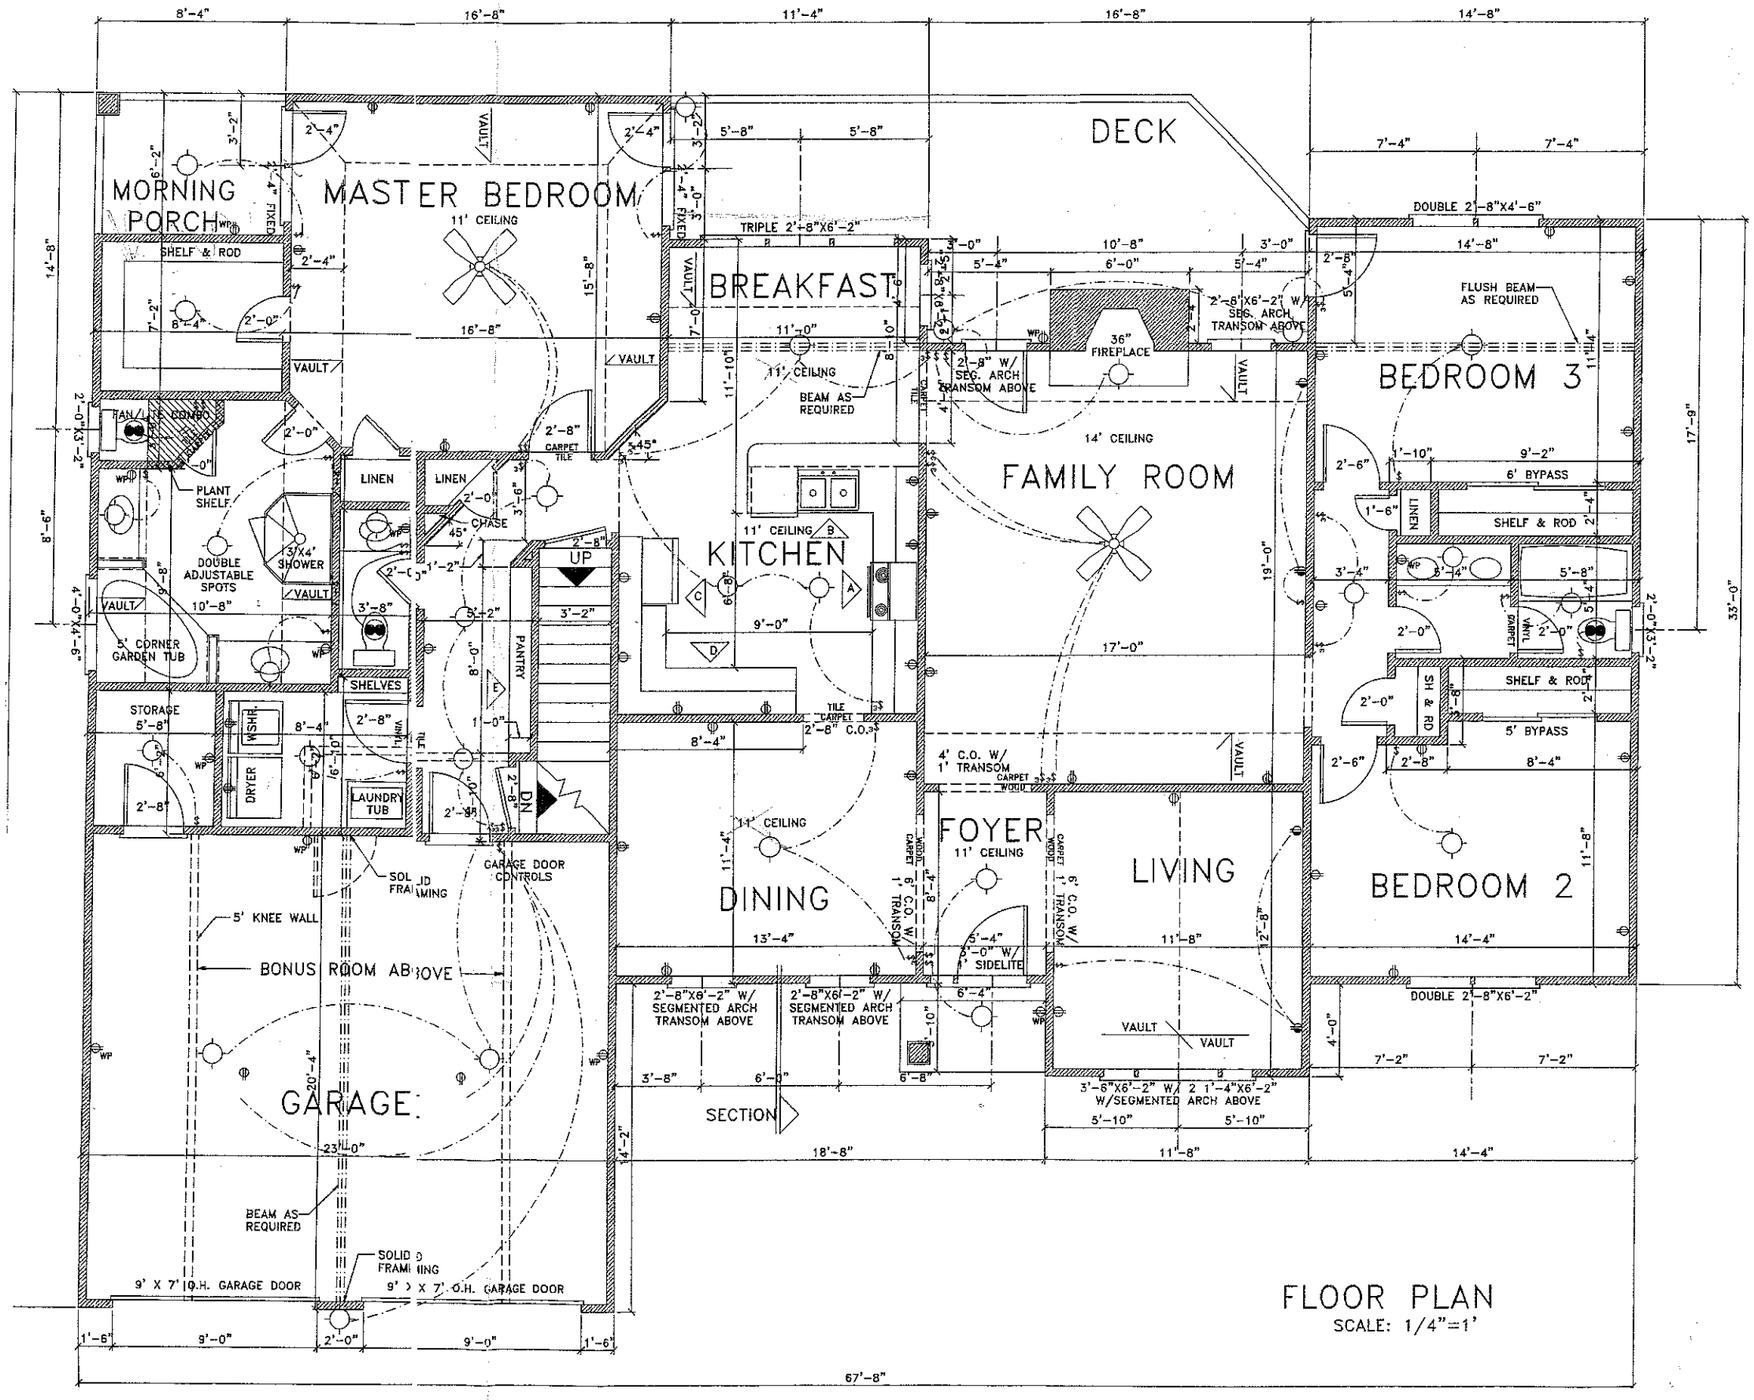


FLOOR PLAN
SCALE: 1/4"=1'

Acknowledgement Of
Plans Submittal ONLY!
Date 5/29/07
Date 29May07