PRELIMINARY

SIGN - DATE

SIGN - DATE

FIREPLACE TO HAVE 5' HIGH MARBLE SURROUND W/ PAINT GRADE MANTLE IN KEEPING ROOM

FIREPLACE TO HAVE 5' HIGH STONE SURROUND W/ ROUGH SAWN MANTLE IN GREAT ROOM

NOTE: CLOSET SHELF HGT. OFF FLOOR= 65" (SGL.) 42" & 84" (DBL.)

NOTE: MINIMUM CEILING HT. TO BE 9'-1 1/2"

**NOTE: ALL TUBS ARE TO HAVE A TUB/SHOWER UNIT


NOTE: ALL PLUMBING FIXTURES SHOWN ARE REPRESENTATIVE OF SIZE AND LOCATION ONLY ACTUAL STYLE AND BRAND OF FIXTURES MAY VARY.

ALL HATCHED WALLS ARE INTERIOR LOAD BEARING WALLS.

Acknowledgement Of Plans Submittal ONLY!

Date 6/9/08

Date 7-10-08

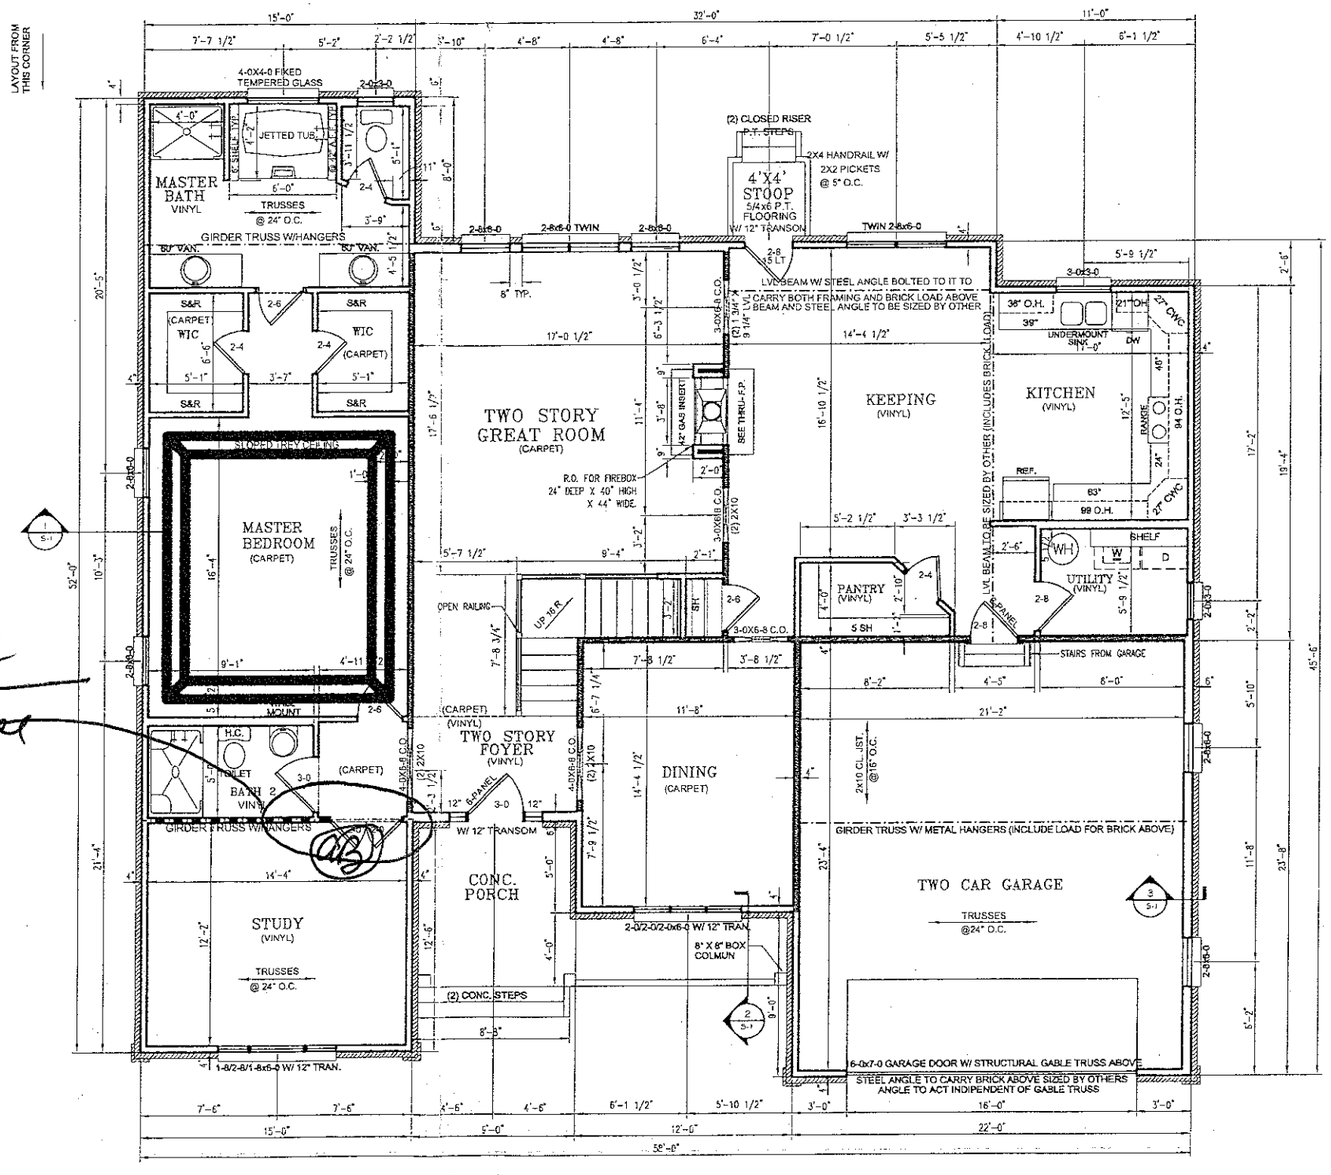

1 / A-3 FIRST FLOOR PLAN

SCALE: 1/8" = 1'-0"

THIS PLAN IS FORMATED FOR 1/8" SCALE IF PRINTED ON 11" X 17" PAPER

PROPERTY OF AMERICA'S HOME PLACE INC.
© COPYRIGHT 1993 - ALL RIGHTS RESERVED -
NOTE: VIOLATORS OF COPYRIGHT WILL BE PROSECUTED TO THE FULLEST EXTENT OF THE LAW. THE USE OF THIS PLAN BY ANYONE OTHER THAN A CLIENT OF AMERICA'S HOME PLACE, INC. IS IN VIOLATION OF COPYRIGHT LAWS AND IS PROHIBITED. IF YOU SUSPECT ANY VIOLATION, PLEASE CALL (404) 508-1164. $150 REWARD FOR SOLUTIONS AT ACTUAL COPYRIGHT INFRINGEMENT.

AREAS:

LOWER LEVEL HEATED:	2024
UPPER LEVEL HEATED:	2826
TOTAL HEATED:	4850
GARAGE:	1142
COVERED PORCH:	116
REAR STOOP:	116

THE WELLINGTON HOME PLAN FOR:

MARIUSZ SWIERCOZEWSKI

IRONDELL WG


DRAWN BY: JUSTIN KEISLER

SOLD BY: BUTCH WINGO


PREUM DATE: 5-19-08 FINAL DATE: REVISED:

SHEET NO. A-3 OF NINE

PRELIMINARY

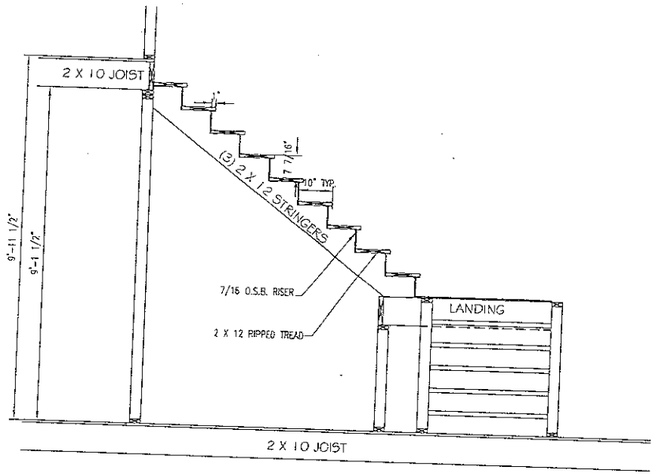

2 / A-4 STAIR FRAMING SECTION
SCALE: 1/4" = 1'-0"

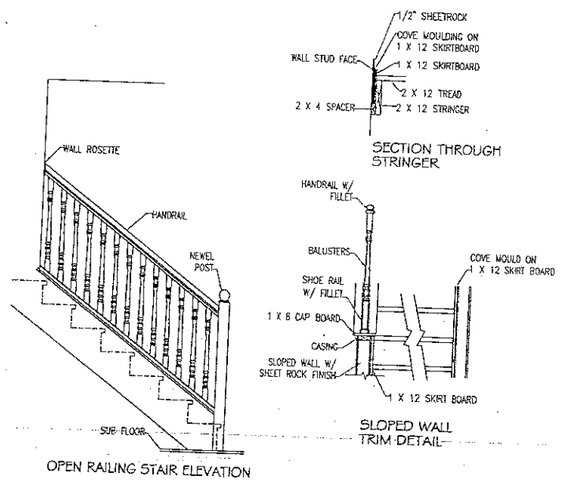


3 / A-4 OPEN RAILING STAIR DETAIL
SCALE: 1/4" = 1'-0"

NOTE: CLOSET SHELF HGT. OFF FLOOR= 85" (SGL.) 42" & 84" (DBL)

NOTE: MINIMUM CEILING HT. TO BE 8'-1 1/2"

NOTE: ALL TUBS ARE TO HAVE A TUB/SHOWER NAILER

NOTE: ALL PLUMBING FIXTURES SHOWN ARE REPRESENTATIVE OF SIZE AND LOCATION ONLY ACTUAL STYLE AND BRAND OF FIXTURES MAY VARY.

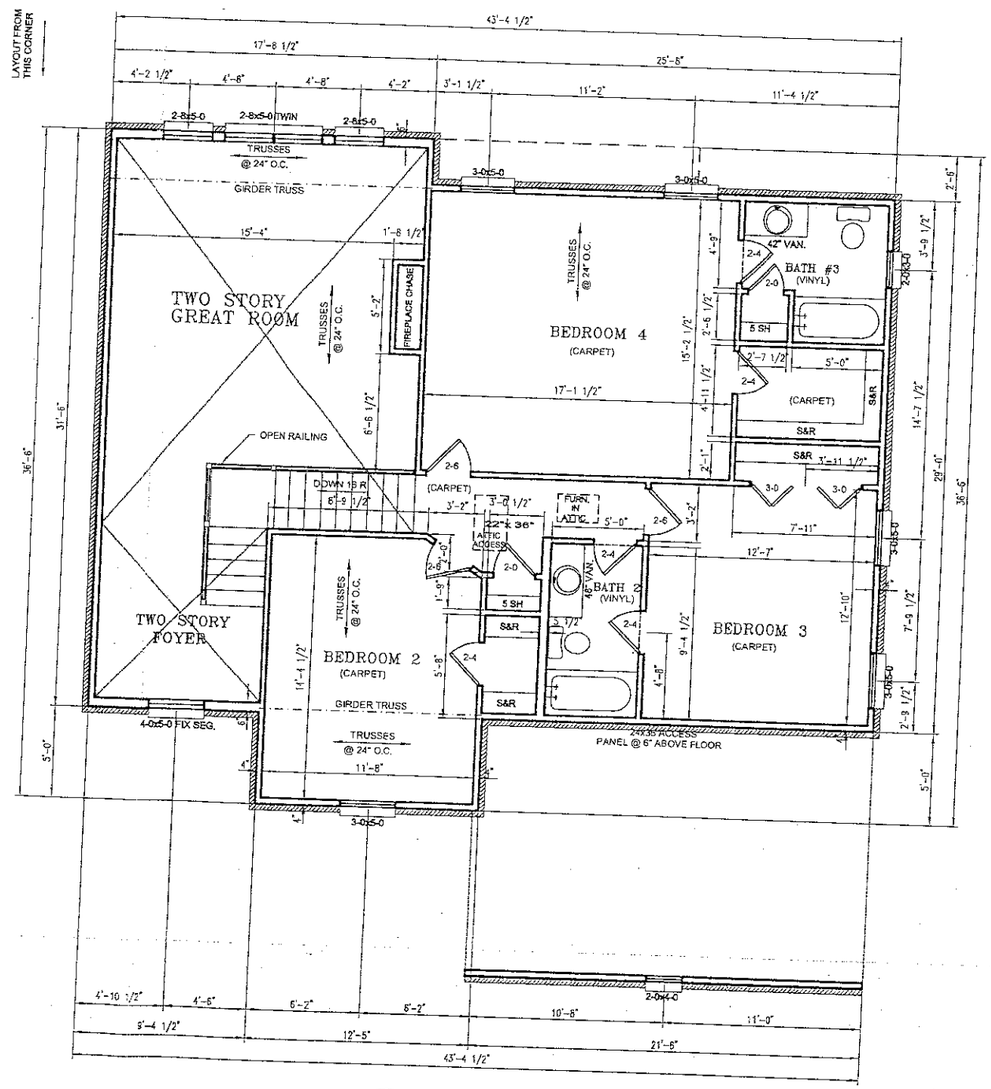

1 / A-4 SECOND FLOOR PLAN
SCALE: 1/8" = 1'-0"

THIS PLAN IS FORMATED FOR 1/8" SCALE IF PRINTED ON 11" X 17" PAPER

SIGN - DATE

SIGN - DATE

PROPERTY OF AMERICA'S HOME PLACE INC.

© COPYRIGHT 1993 - ALL RIGHTS RESERVED -
THIS DRAWING IS COPYRIGHT WILL BE PROTECTED TO THE FULLEST EXTENT OF THE LAW INCLUDING BUT NOT LIMITED TO THE ARCHITECTURAL WORKS PROTECTION ACT OF 1990 AS A PART OF THE FEDERAL COPYRIGHT ACT, TO WHICH COPYRIGHT IS IN FORCE IN THE UNITED STATES OF AMERICA. (AND OTHER COUNTRIES WHICH HAVE SIGNED THE BERNE CONVENTION) FOR PROTECTION OF ACTUAL COPYRIGHT INFRINGEMENT.

AREAS:

LOWER LEVEL HEATED:	2024
UPPER LEVEL HEATED:	920
TOTAL AREA HEATED:	2952
GARAGE:	576
COVERED PORCH:	116
REAR STOOP:	16

THE WELLINGTON HOME PLAN FOR:

MARIUSZ SWIERCOZEWSKI

IRDELL NC

DRAWN BY: JUSTIN KEISLER

SOLD BY: BUTCH WINGO

PRELIM. DATE:
5-15-06
FINAL DATE:
REVISED:

SHEET NO.
A-4
OF NINE