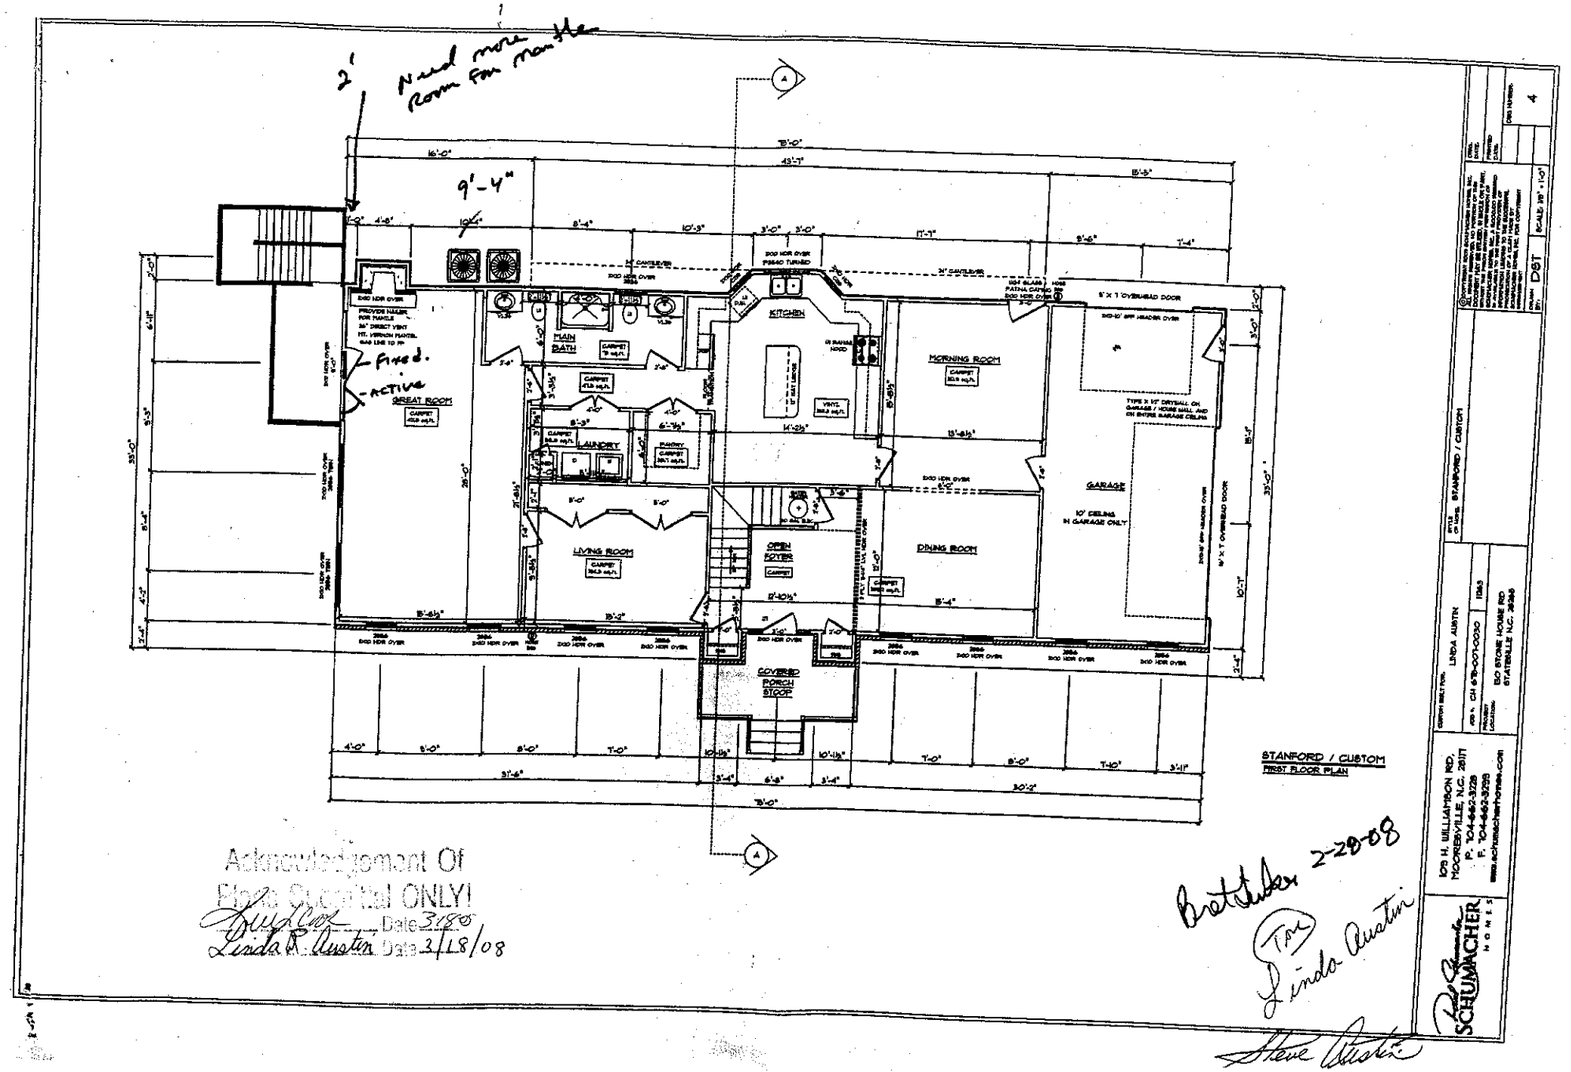


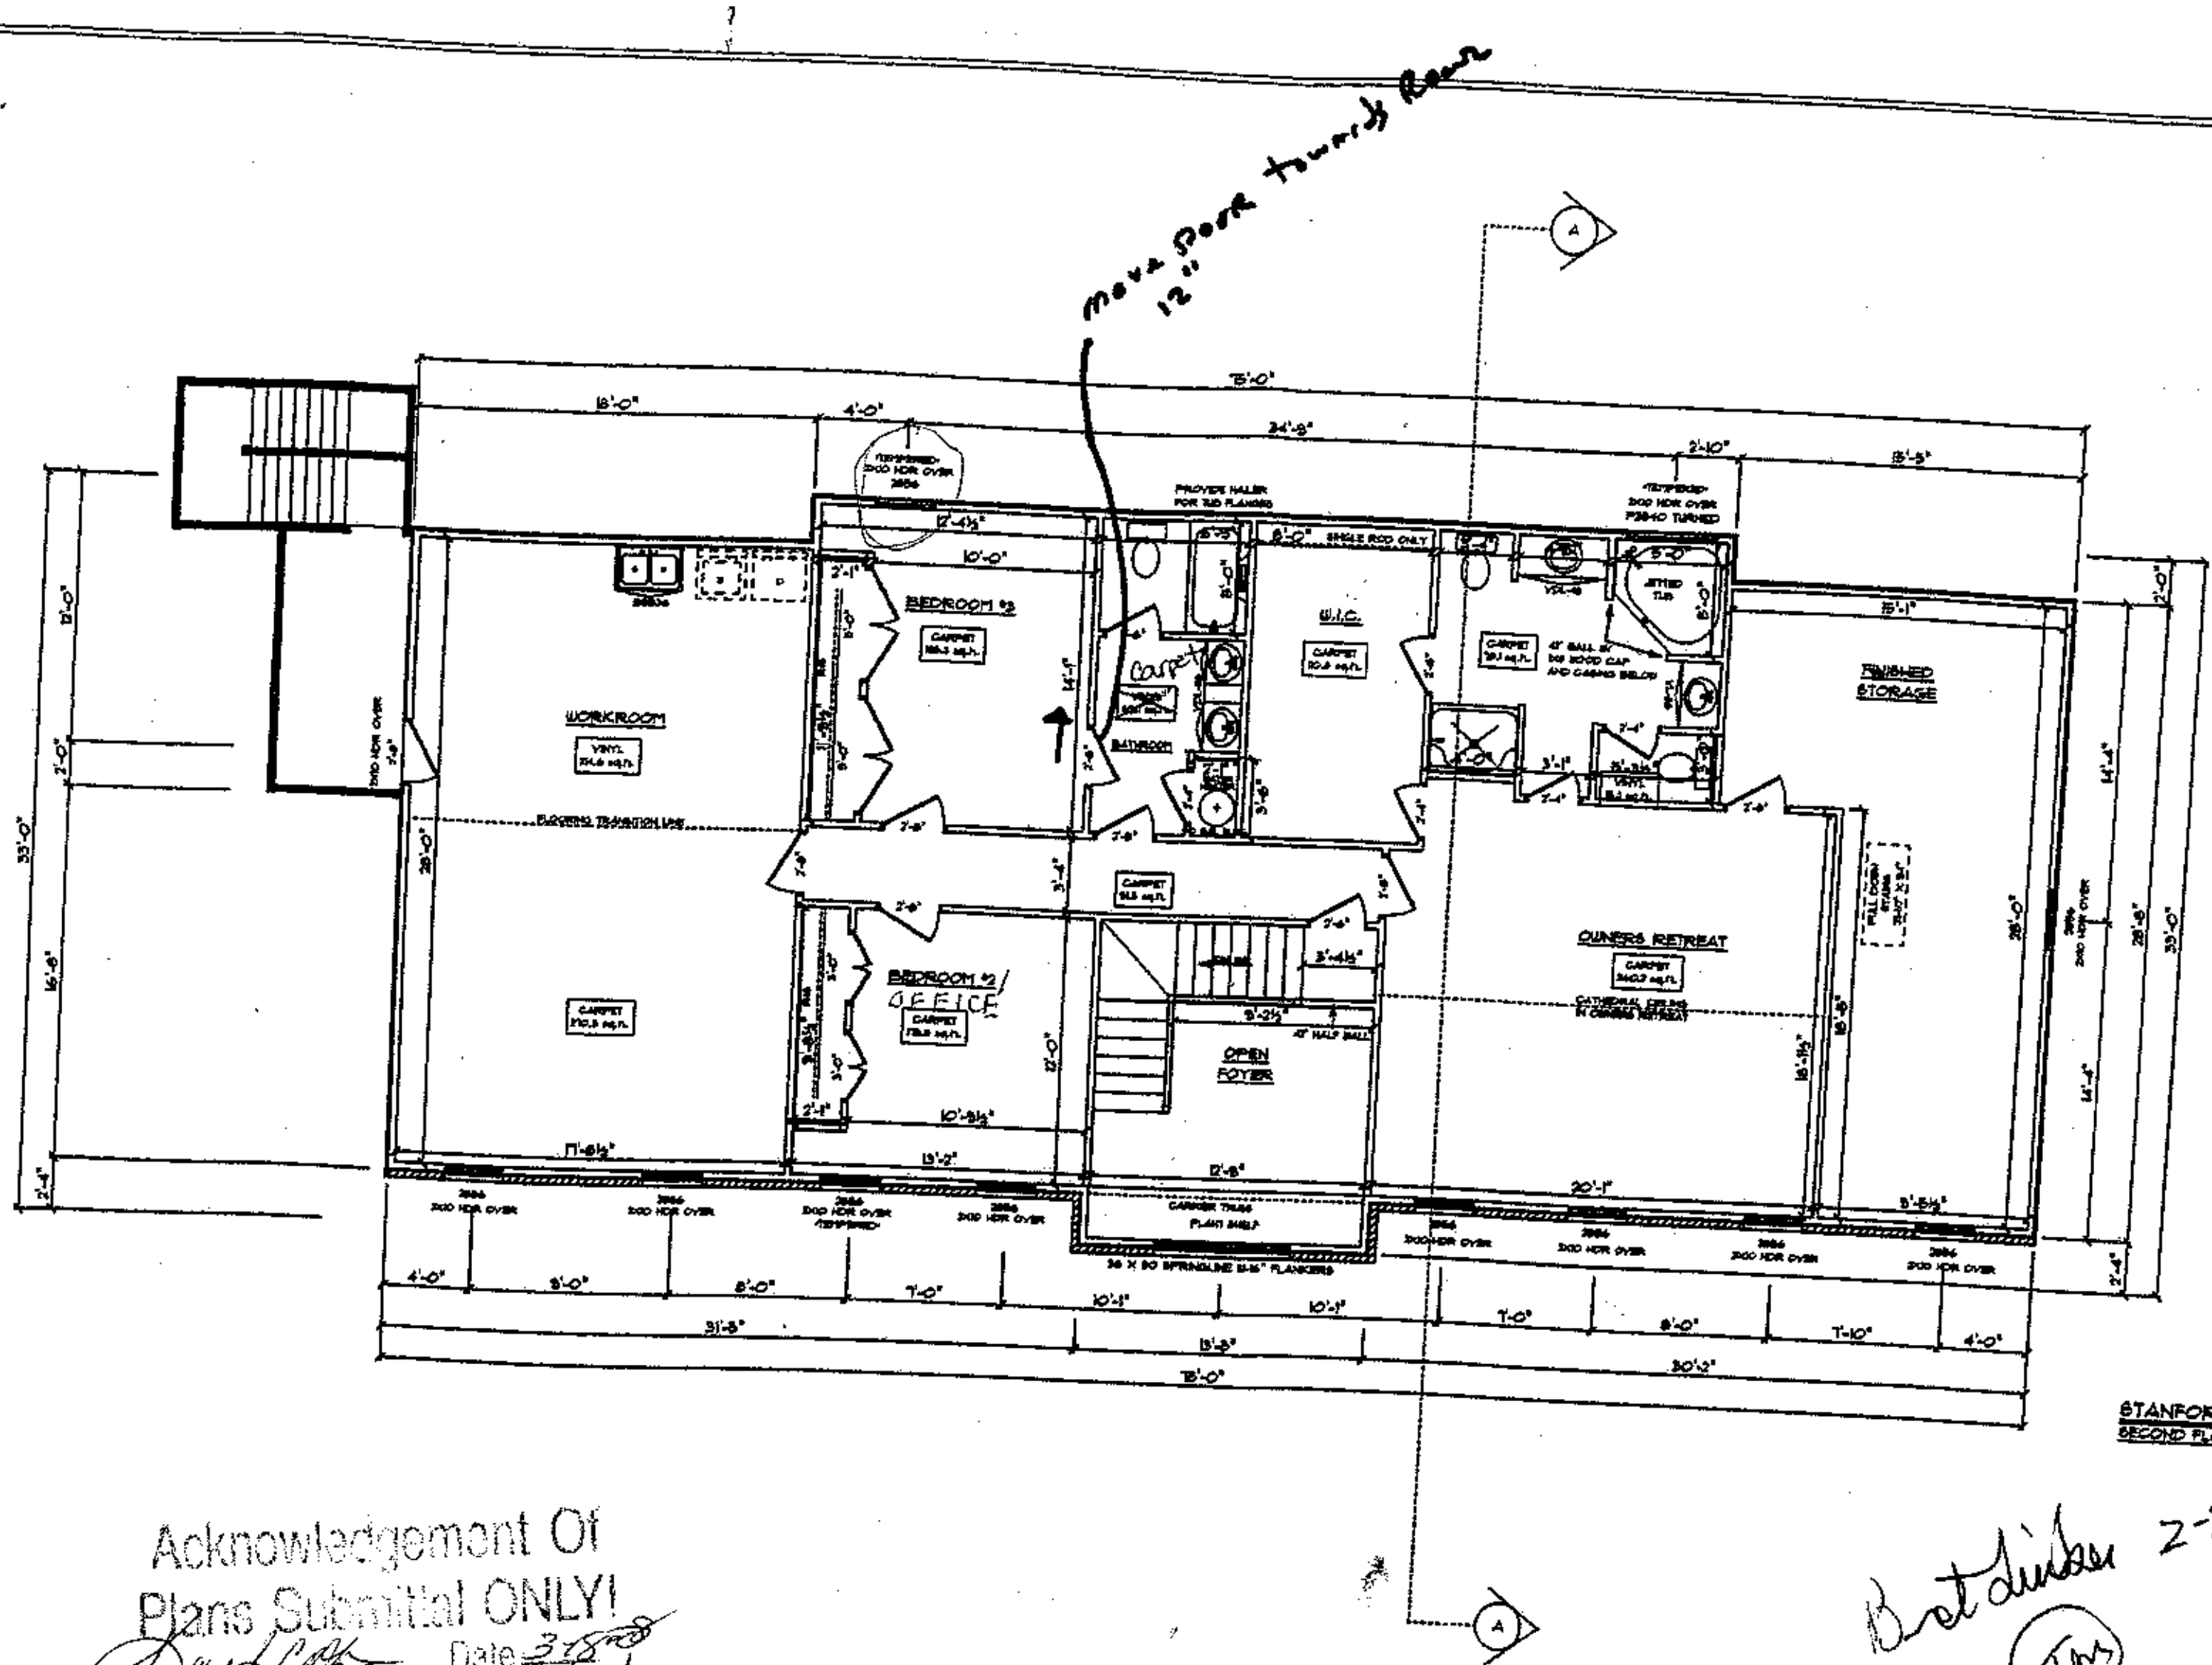

Acknowledgement Of Plans Submittal ONLY!
Doug Cox Date 3/18/08
Linda R. Austin Date 3/18/08

Bathtub 2-2008
TDA
Linda Austin
Steve Austin


SCHUMACHER HOMES
109 H. WILLIAMSON RD.
MOORESVILLE, N.C. 28117
P. 704-663-3228
F. 704-663-3295
www.schumacherhomes.com


CUSTOMER SELECTION: LINDA AUSTIN
JOB #: CH-07-00050
PROJECT LOCATION: 150 STONE HOUSE RD STATESVILLE N.C. 28625
1583

STANFORD / CUSTOM
DBT
SCALE 3/8" = 1'-0"
DWG NUMBER: 4




STANFORD / CUSTOM
SECOND FLOOR PLAN

Acknowledgement Of
Plans Submittal ONLY!
Date 3/18/08
Linda K. Austin Date 3/18/08

Bret Linker 2-28-08
(TAS)
Linda Austin
Steve Austin

SCHUMACHER HOMES

105 N. WILLIAMSON RD.
MOORESVILLE, N.C. 28117
P. 704-662-3228
F. 704-662-3299
www.schumacherhomes.com

CUSTOM BUILT FOR: LINDA AUSTIN
JOB #: CH 675-007-0030 | 11263
PROJECT LOCATION: 150 STONE HOUSE RD STATESVILLE N.C. 28366

STYLE OF HOME: STANFORD / CUSTOM

DRAWN BY: DST
SCALE: 1/8" = 1'-0"
DWG NUMBER: 5