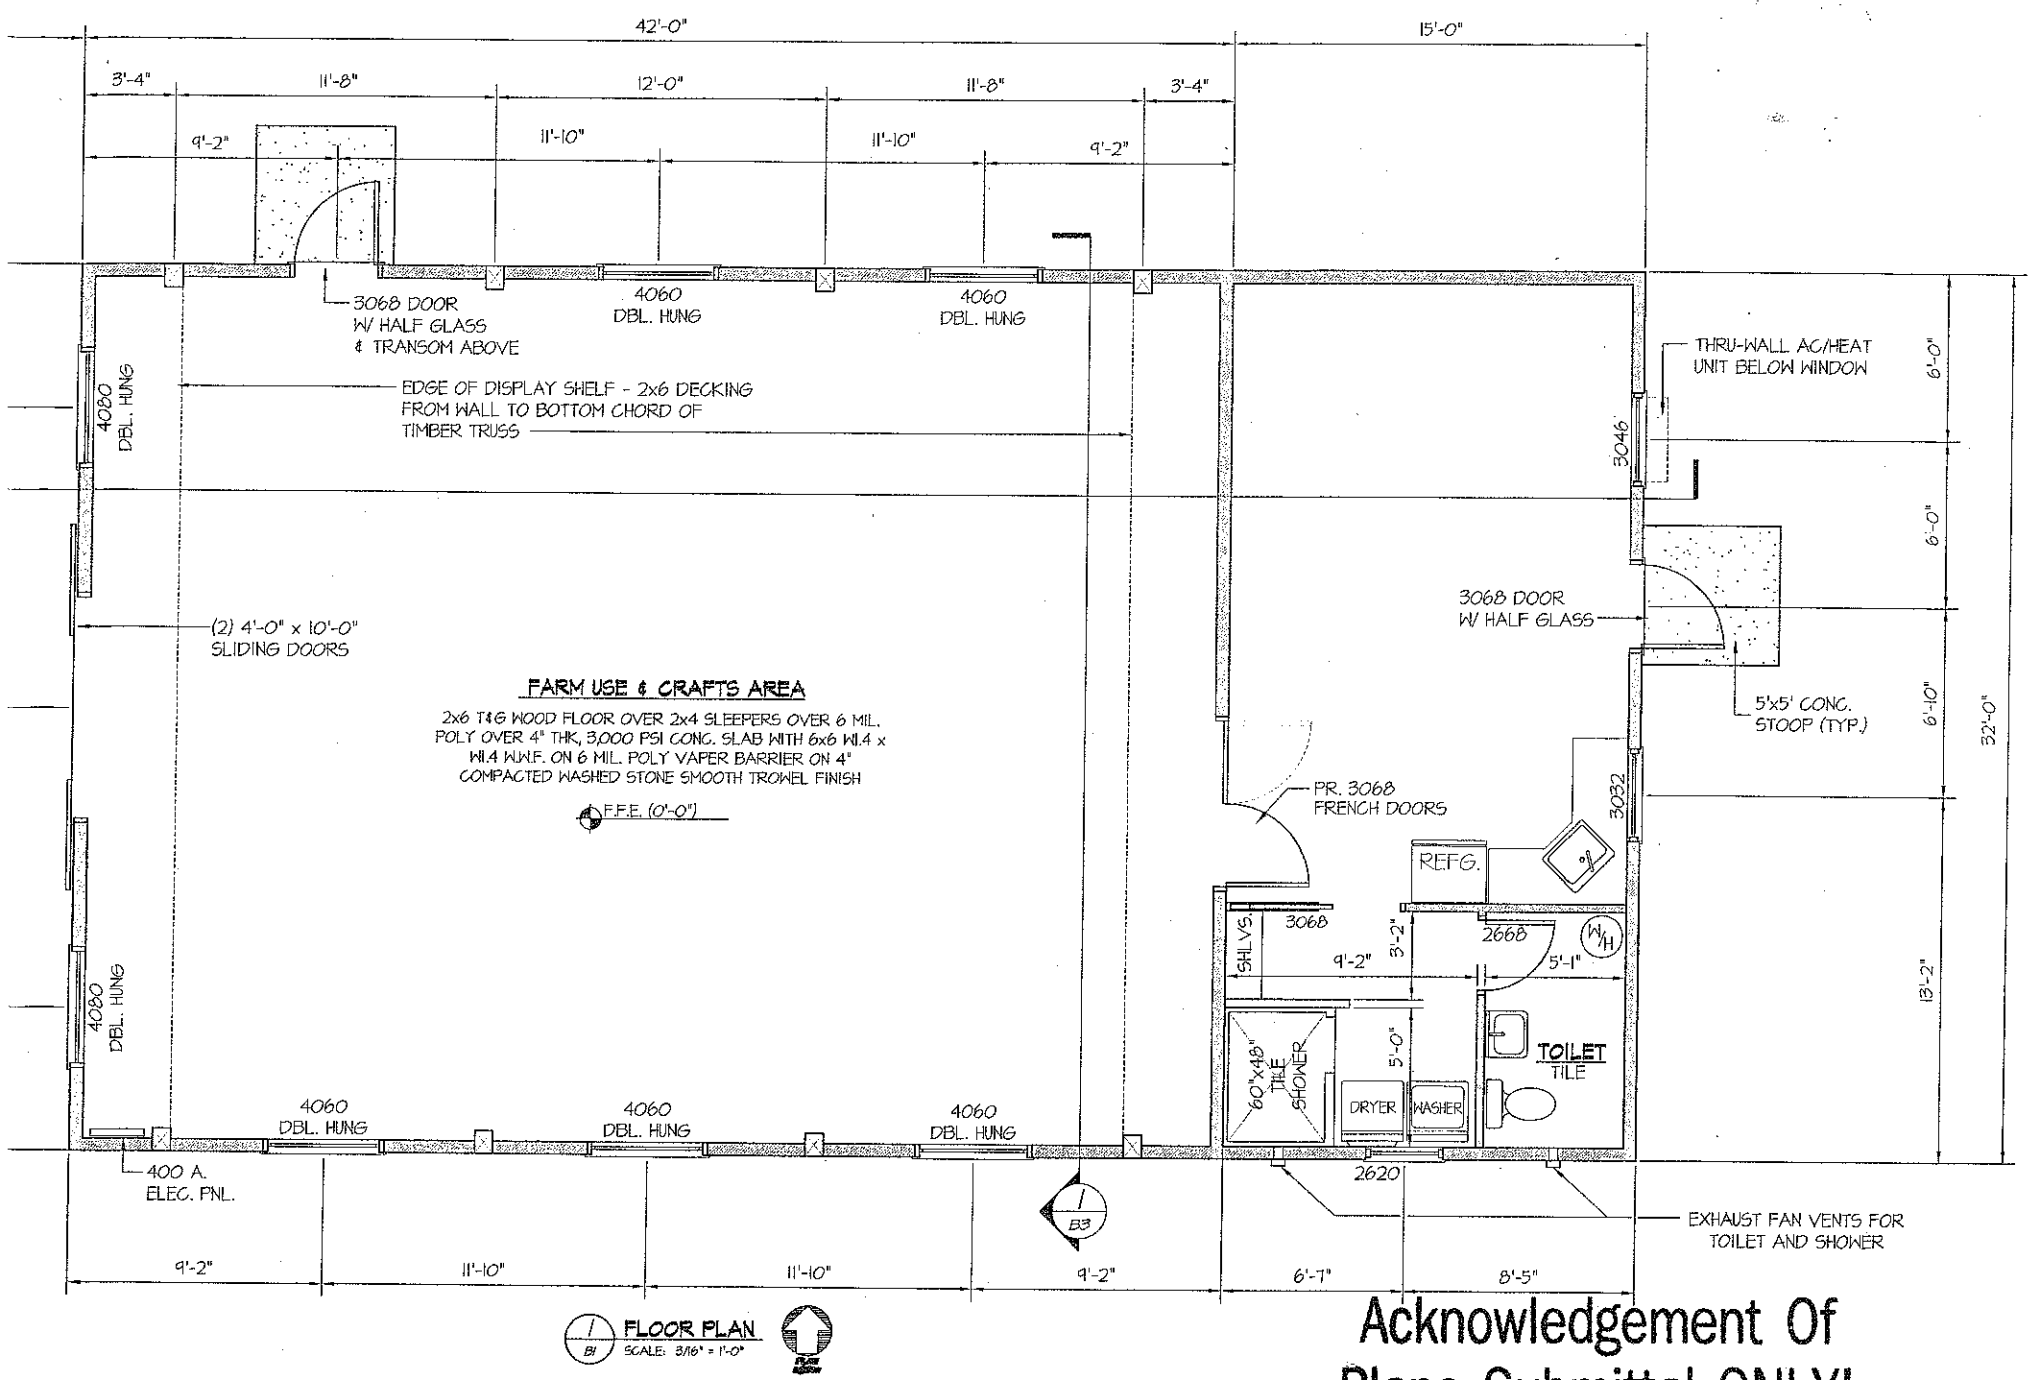


1/B1 FLOOR PLAN
SCALE: 3/16" = 1'-0"

CONTINUOUS RIDGE VENT

Acknowledgement Of Plans Submittal ONLY!

STEVE HEDRICK Date 5-4-04

Date 5-4-04