


LAKE FRONT ELEVATION
3/16" = 1'-0"

Acknowledgement Of
Plans Submittal ONLY!
Date 8/23/04
Date 8-24-04

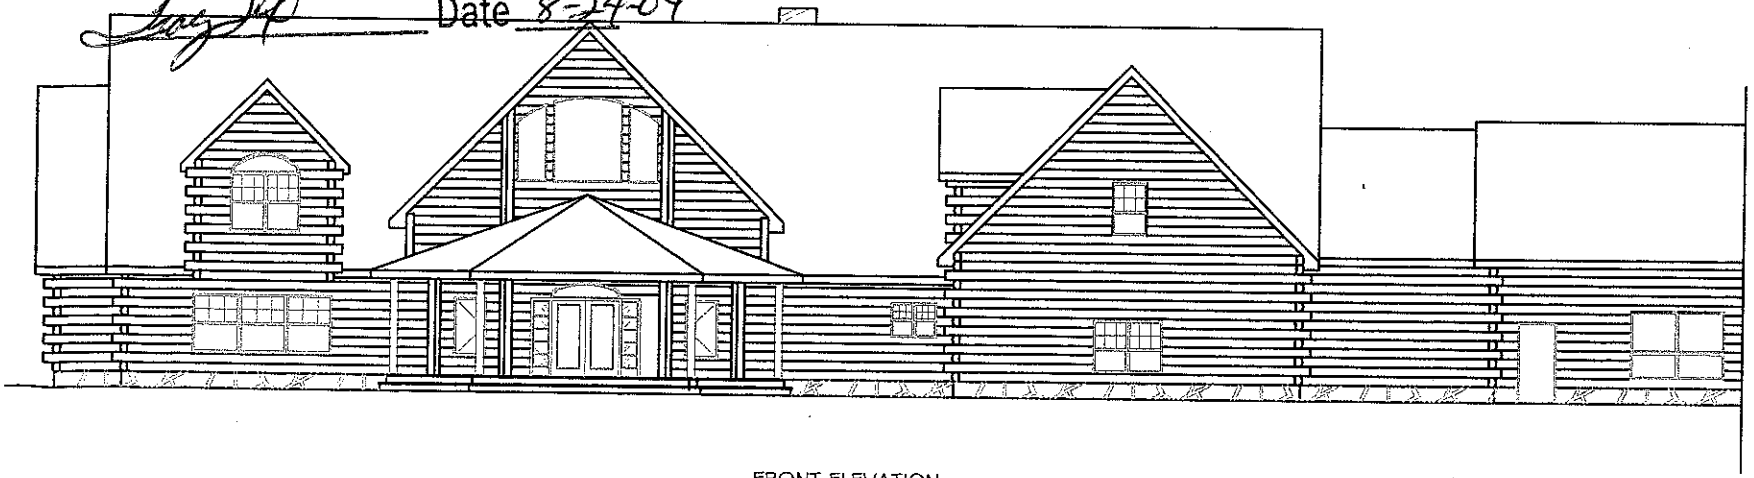

FRONT ELEVATION
3/16"= 1'-0"

Colonial Structures, Inc.
Cedar Log Homes

CUSTOM CEDAR HOME FOR:
RYAN & KRISSIE
NEWMAN


PROJECT #: 04-20

DATE: 6-8-2004

DRAWN BY:
ANGIE TAYLOR

REVISION 1 :7-12-2004
REVISION 2 :7-20-2004
REVISION 3 :

1

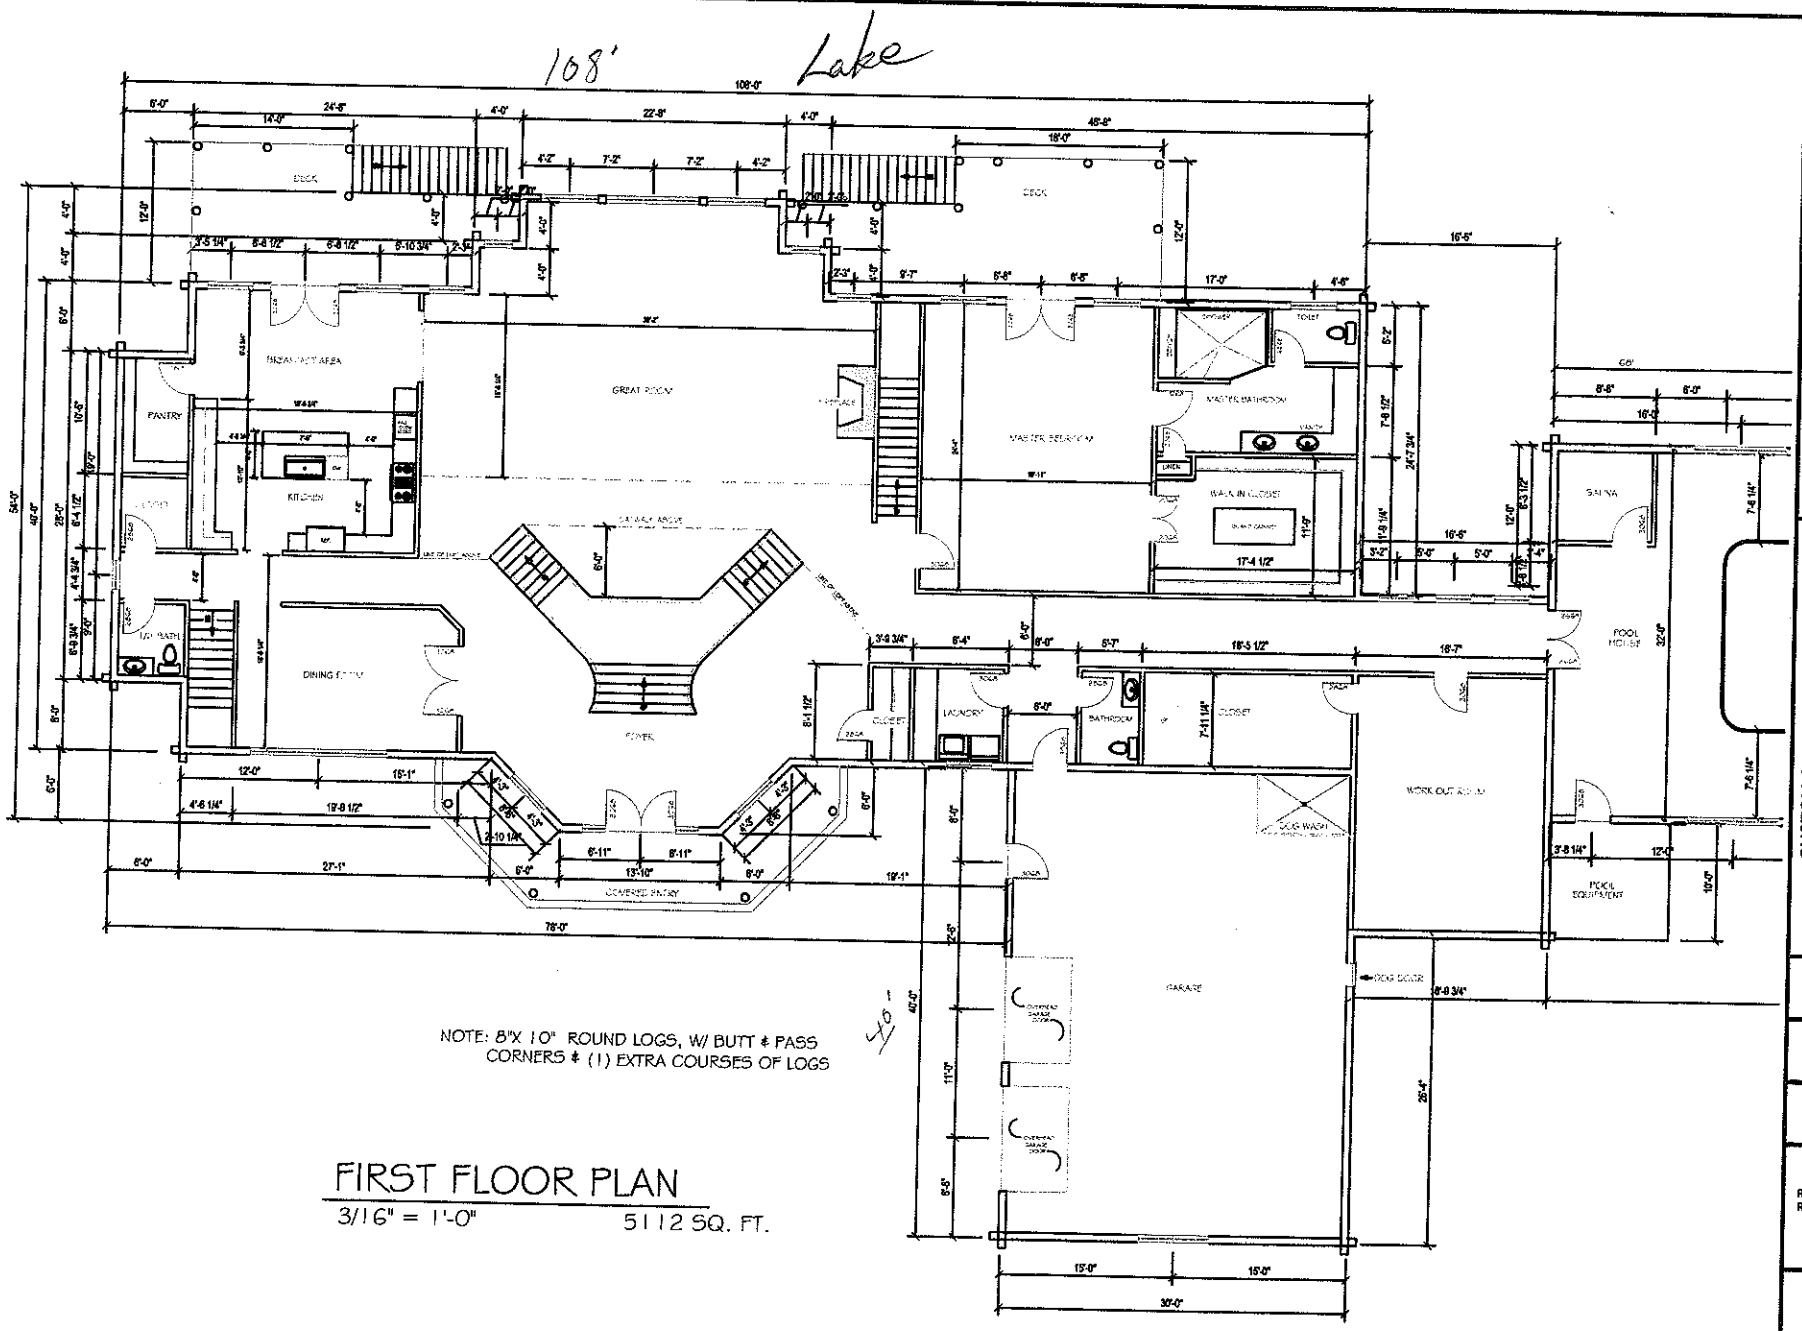

NOTE: 8"X 10" ROUND LOGS, W/ BUTT & PASS CORNERS & (1) EXTRA COURSES OF LOGS

FIRST FLOOR PLAN

3/16" = 1'-0" 5112 SQ. FT.

Colonial Structures, Inc.
Cedar Log Homes

CUSTOM CEDAR HOME FOR:
RYAN & KRISSIE
NEWMAN

PROJECT # : 04-20

DATE :8-8-2004


DRAWN BY :
ANGIE TAYLOR

REVISION 1 :7-12-2004
REVISION 2 :7-30-2004
REVISION 3 :

4

Lake Side


28/168 = 22/x

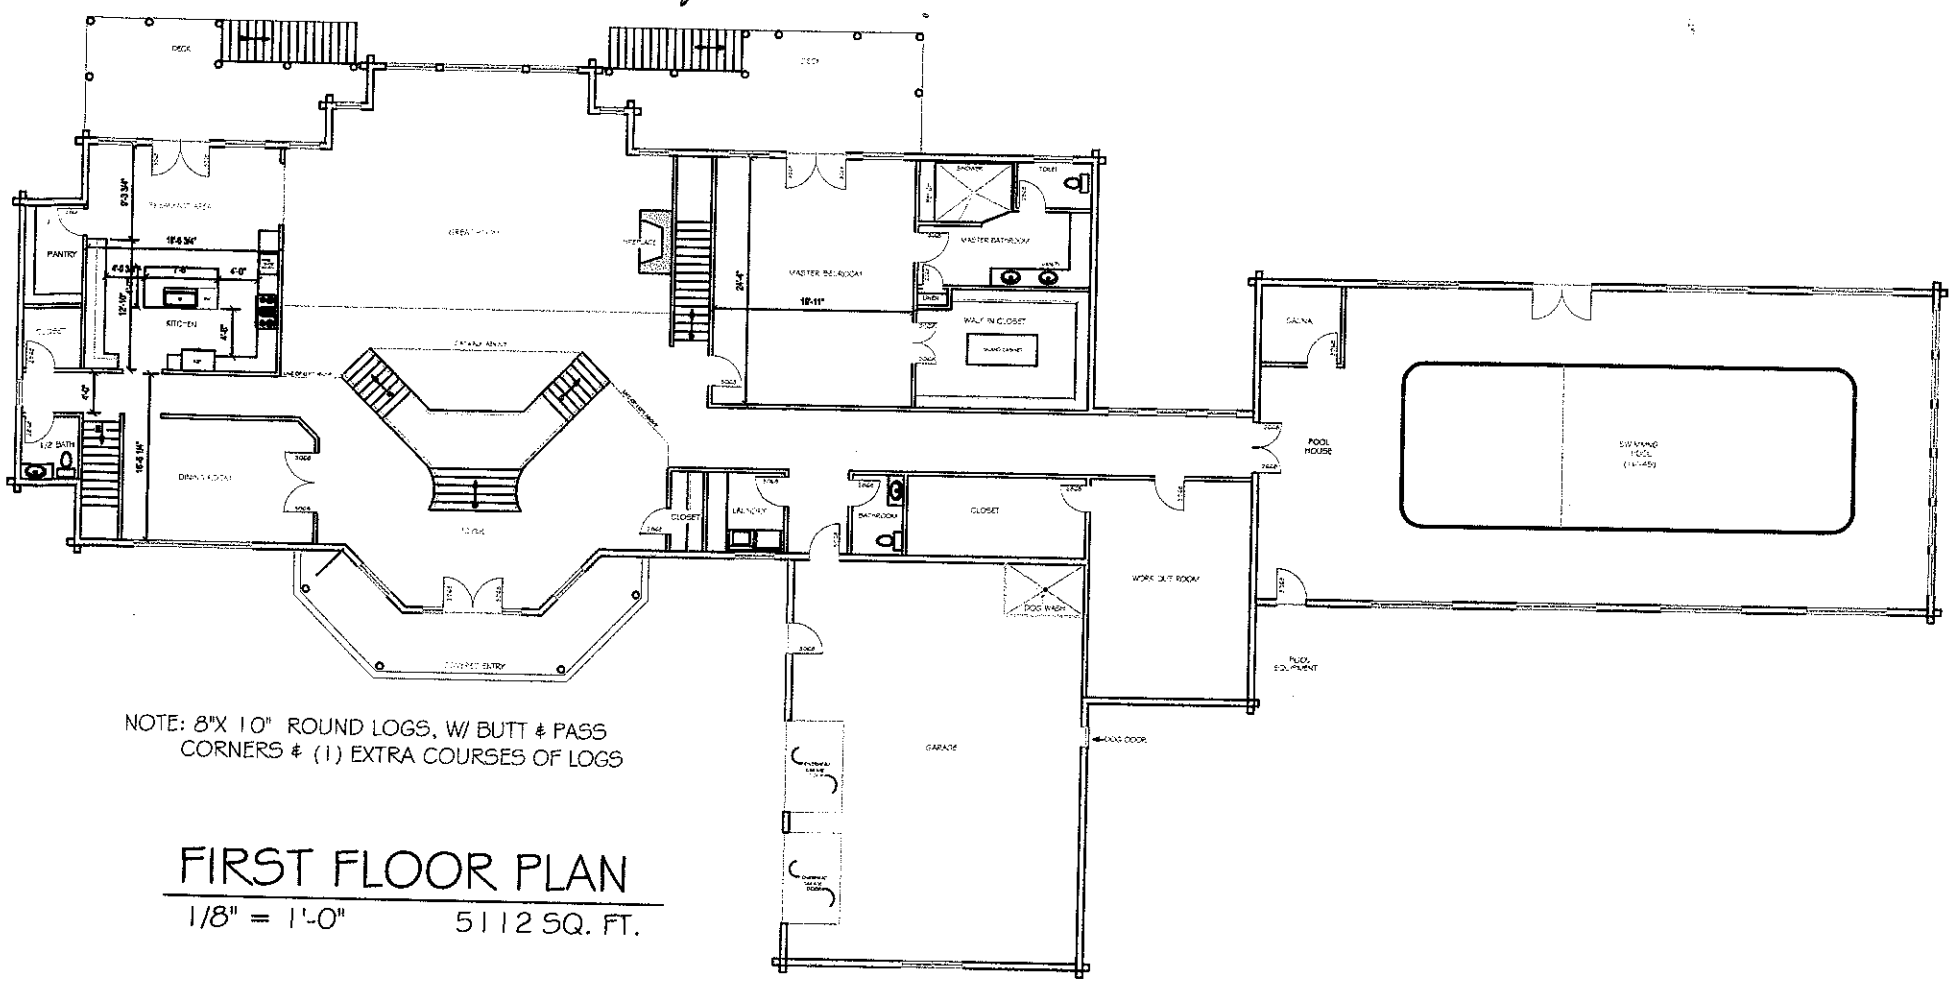

NOTE: 8"X 10" ROUND LOGS, W/ BUTT & PASS CORNERS & (1) EXTRA COURSES OF LOGS

FIRST FLOOR PLAN

1/8" = 1'-0" 5112 SQ. FT.

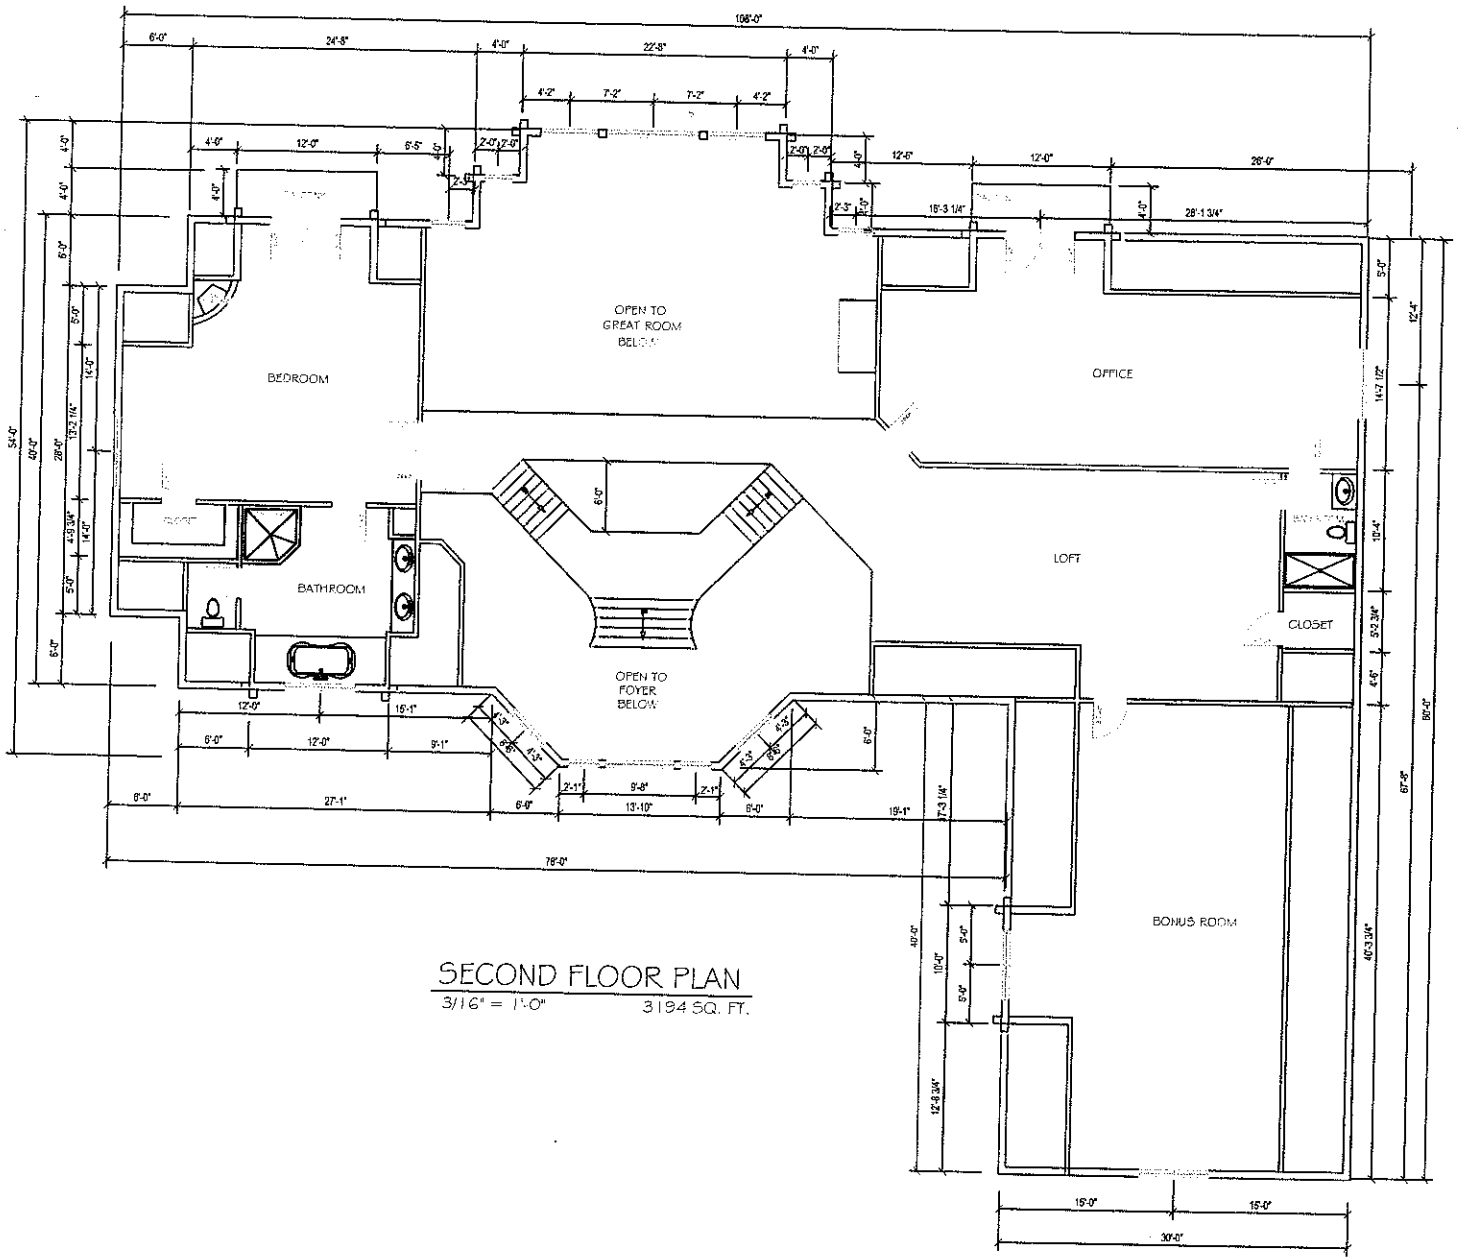

SECOND FLOOR PLAN

3/16" = 1'-0" 3194 SQ. FT.

Colonial Structures, Inc.
Cedar Log Homes

CUSTOM CEDAR HOME FOR:
RYAN & KRISSIE
NEWMAN


PROJECT # : 04-20

DATE :6-8-2004

DRAWN BY :
ANGIE TAYLOR

REVISION 1 :7-12-2004
REVISION 2 :7-20-2004
REVISION 3 :

5

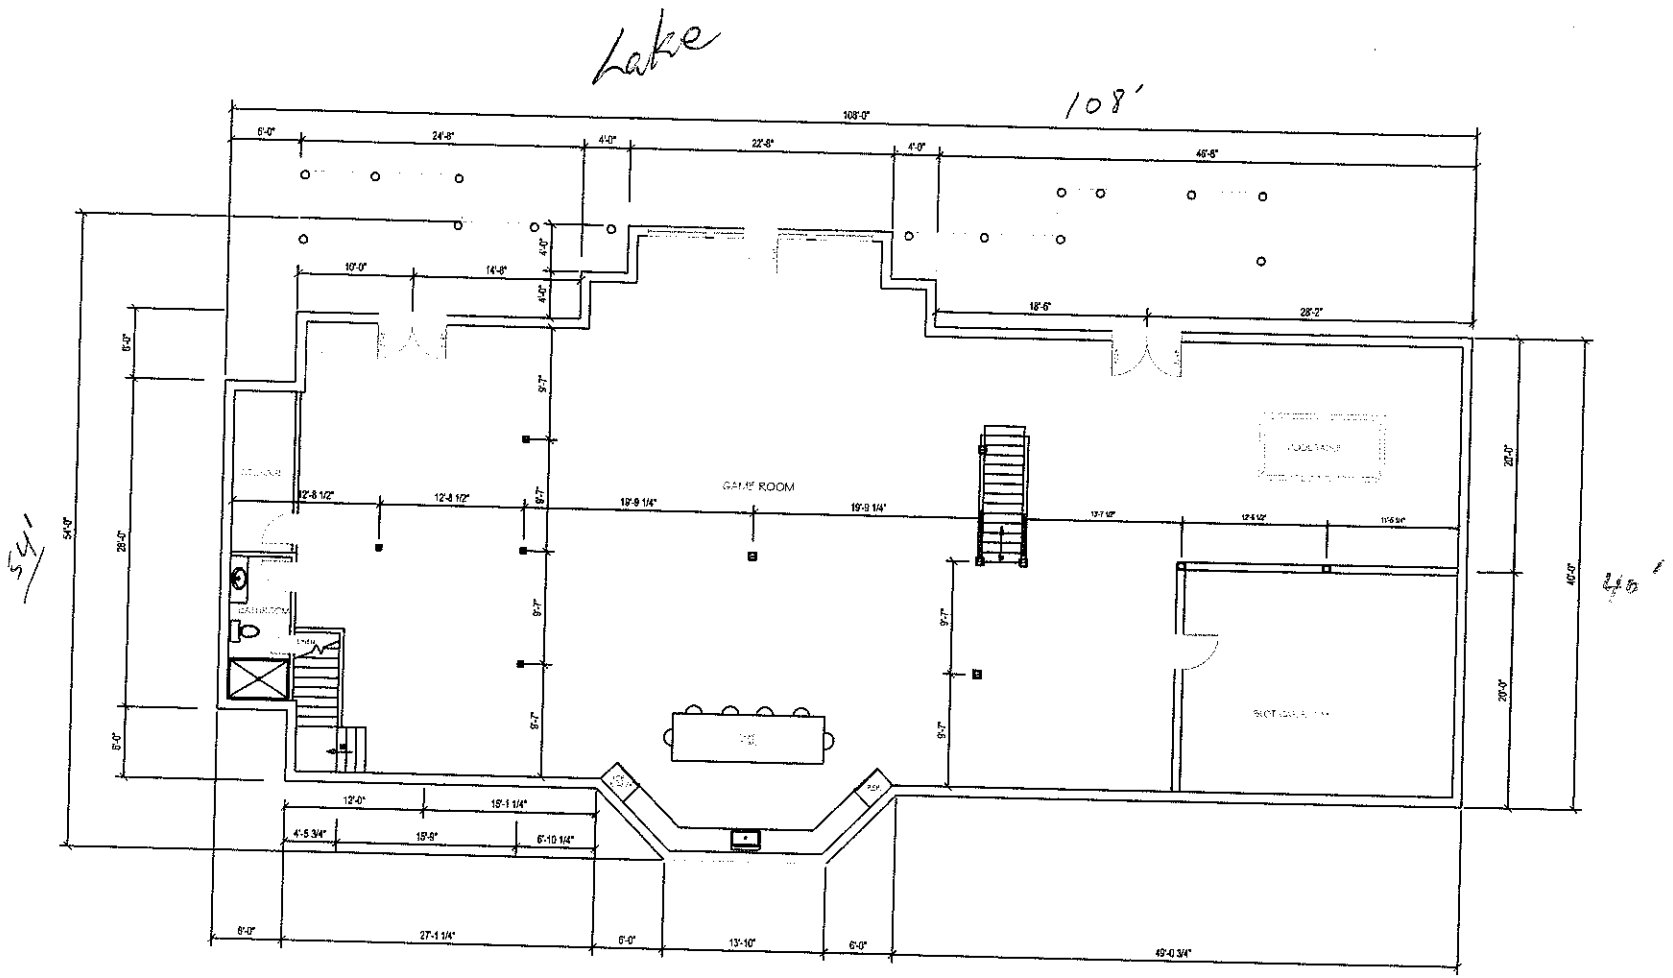

Colonial Structures, Inc.
Cedar Log Homes

CUSTOM CEDAR HOME FOR:
RYAN & KRISSIE
NEWMAN

PROJECT #: 04-20

DATE: 6-8-2004

DRAWN BY:
ANGIE TAYLOR

REVISION 1: 7-12-2004 AT
REVISION 2: 7-20-2004 AT
REVISION 3:

3