Acknowledgement Of Plans Submittal ONLY!

Jesse Bragg Date 4.4.15

Date 03/29/15

CUSTOMER SIGNATURE

CUSTOMER SIGNATURE


FINAL PLANS

GENERAL NOTES:


1. MINIMUM CEILING HEIGHT TO BE 8'-1 1/2"
2. WINDOW & EXTERIOR DOOR HEADER HEIGHT TO BE 6'-8" UNLESS NOTED OTHERWISE (EXCEPTIONS ARE O.H. GARAGE DOOR, GARAGE ENTRY DOOR.)
3. ALL TUBS/SHOWERS ARE TO HAVE NAILERS AT FLANGE.
4. ALL PLUMBING FIXTURES SHOWN ARE REPRESENTATIVE OF SIZE AND LOCATION ONLY. ACTUAL STYLE & BRAND OF FIXTURES MAY VARY PER BUILDING LOCATION.
5. ALL HATCHED WALLS REPRESENT INTERIOR LOAD BEARING WALLS TYP.
6. ALL DASHED WALLS REPRESENT PARTIAL HEIGHT WALLS. HEIGHT OF WALL WILL BE PER PLAN. EX.
7. CLOSET SHELF HEIGHT ABOVE FLOOR WILL BE 65" FOR SINGLE & 42"/84" FOR DOUBLE TYP.

ALL CEILINGS TO BE SMOOTH

ALL INTERIOR DOORS TO BE GLENVIEW W/ BRONZE BRAXTON DOOR LEVERS

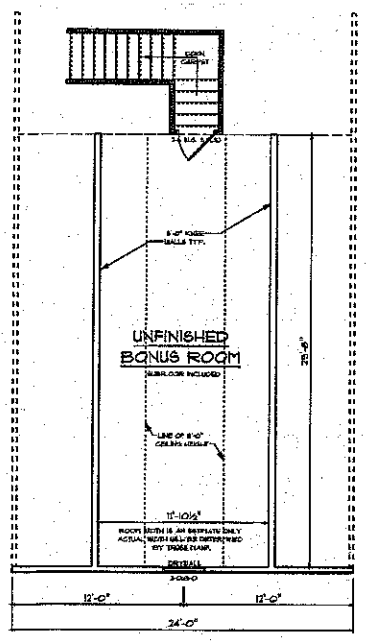

2 A-3 UNFINISHED BONUS ROOM
SCALE 1/8"=1'-0"

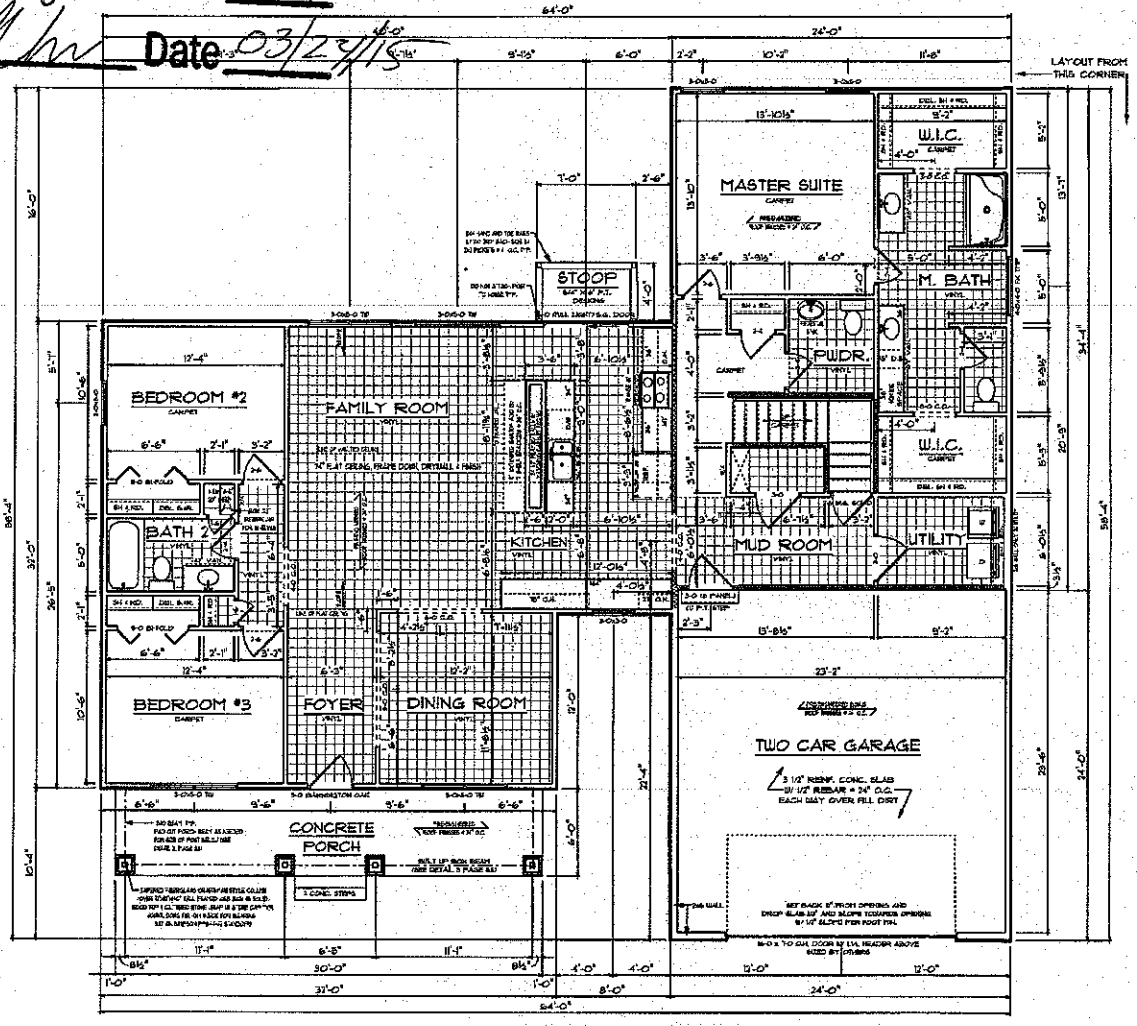

1 A-3 FLOOR PLAN
SCALE: 1/8"=1'-0"

© COPYRIGHT SEDGEWICK HOMES LLC. 2009. ALL RIGHTS RESERVED

REVISED: 1.1.2014

CONTACT INFORMATION
ADDRESS: 117 N. CENTER STREET STATESVILLE, NC 28677
PHONE: (704) 380-2746
FAX: (704) 380-2145
WEBSITE: SEDGEWICKHOMES.COM

SEDGEWICK HOMES

SQUARE FOOTAGES:

HEATED:	2623
UNFIN. BONUS:	355
UNFIN. BASEMENT:	2623
GARAGE:	576
FRONT PORCH:	185
REAR PORCH:	185
TOTAL SQFT:	5719

SOLD BY: JONATHAN ELAM

DRAWN BY: EDDIE FROST

DRAWING DATES:

PRELIM:	1/28/15
FINAL:	3/11/15
REVISED:	

SEDGEWICK HOMES PROUDLY PRESENTS THE: QUAIL VALLEY OAK SERIES TO:

JESSE & ASHLEY BRAGG

JOB #: 0515003

JOB ADDRESS

SHEET NUMBER A-3 OF FIVE