STANDARD

(3) Smooth ceilings all interior except garage

5-12-08

Kathleen Lorenz 5-12-08


NOTE: CLOSET SHELF HEIGHT OFF FLOOR = 65" (SINGLE) 42" & 84" (DOUBLE)

NOTE: WINDOW & EXTERIOR DOOR HEADER HEIGHT TO BE 7'-11 1/2" UNLESS OTHERWISE NOTED. (EXCEPTIONS-O.H. GARAGE DOOR, GARAGE ENTRY DOOR)

NOTE: MINIMUM CEILING HT. TO BE 9'-1 1/2"

NOTE: ALL TUBS ARE TO HAVE A TUB/SHOWER NAILER

NOTE: ALL PLUMBING FIXTURES SHOWN ARE REPRESENTATIVE OF SIZE AND LOCATION ONLY ACTUAL STYLE AND BRAND OF FIXTURES MAY VARY.

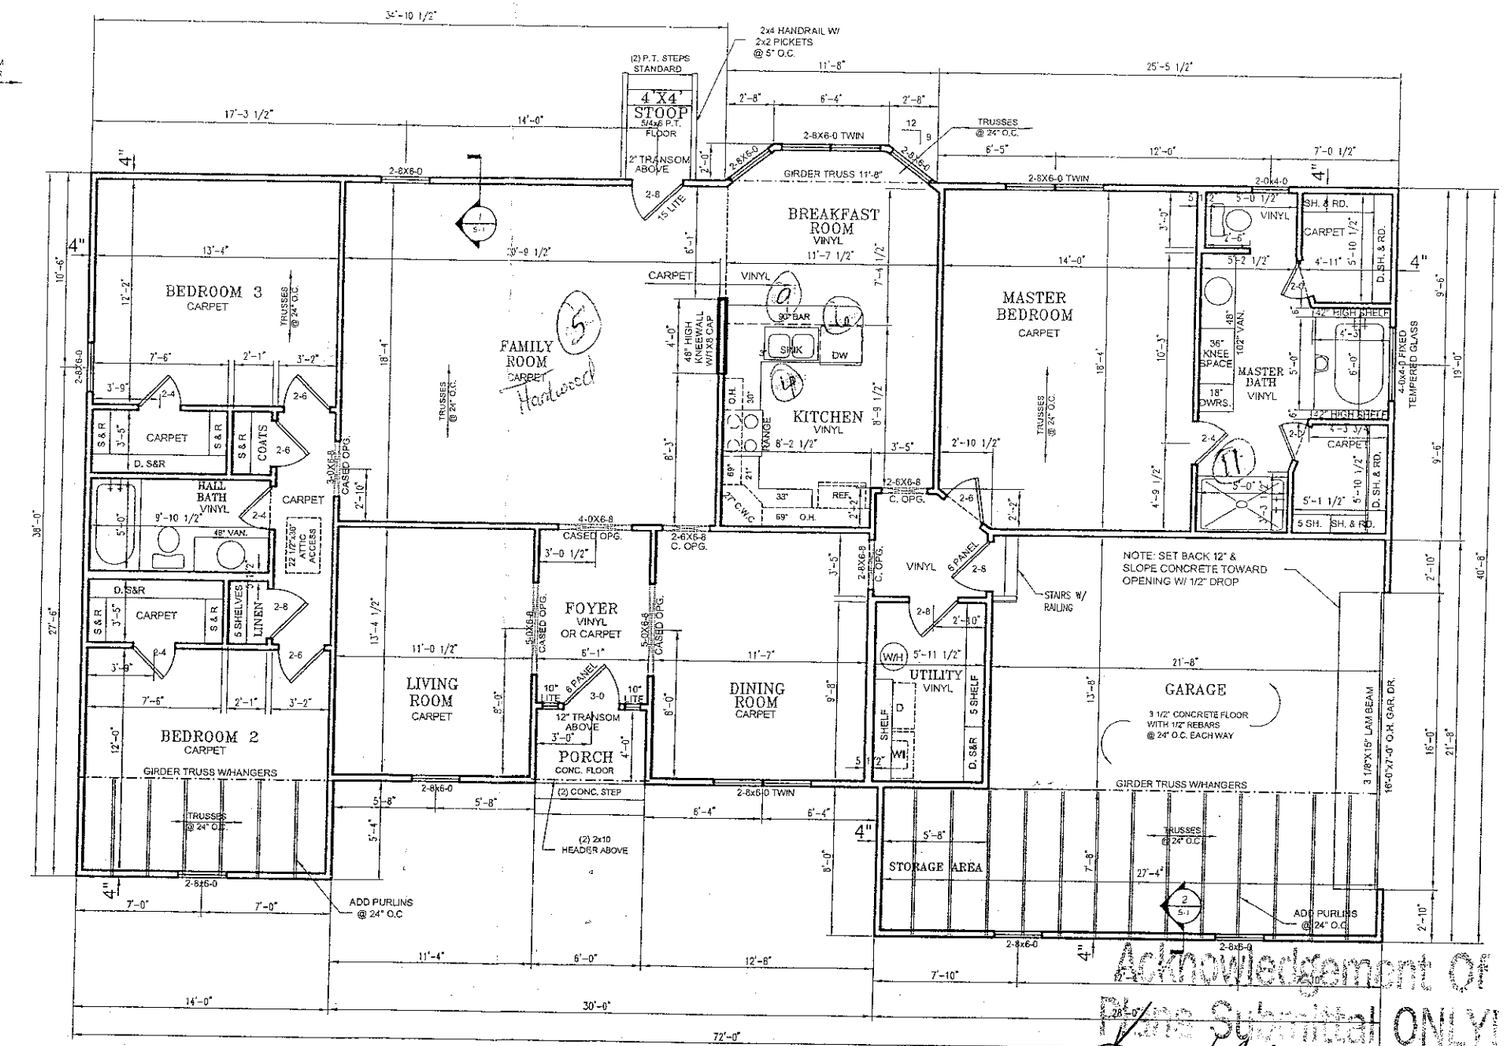

1 / A-3 FLOOR PLAN
SCALE: 1/8" = 1'-0"

Acknowledgement of Plans Submitted ONLY!
Kelly Cole Date 5-19-08
Dale Berger Date 6-3-08

THIS PLAN IS FORMATED FOR 1/8" SCALE IF PRINTED ON 11" X 17" PAPER

PROPERTY OF AMERICA'S HOME PLACE INC.

© COPYRIGHT 1993 ALL RIGHTS RESERVED
NOTE: VIOLATIONS OF COPYRIGHT WILL BE PROSECUTED TO THE FULLEST EXTENT OF THE LAW THE USE OF THIS PLAN BY ANYONE OTHER THAN AN AUTHORIZED AMERICA'S HOME PLACE DEALER IS A VIOLATION OF THE FEDERAL COPYRIGHT ACT TO REPORT COPYRIGHT VIOLATIONS CALL (404) 946 1396. ALL DRAWINGS ARE REGISTERED AS ARTICLE COPYRIGHT WITH WASHINGTON.

AREAS:
HEATED SQ FT.: 2120
GARAGE: 524
FRONT PORCH: 24
REAR PORCH: 16

THE HOME PLAN 1400 FLX0

DRAWN BY: JUSTIN KEISLER
SOLD BY:
PREUM DATE:
FINAL DATE:
REVISED:

SHEET NO. A-3 OF SIX