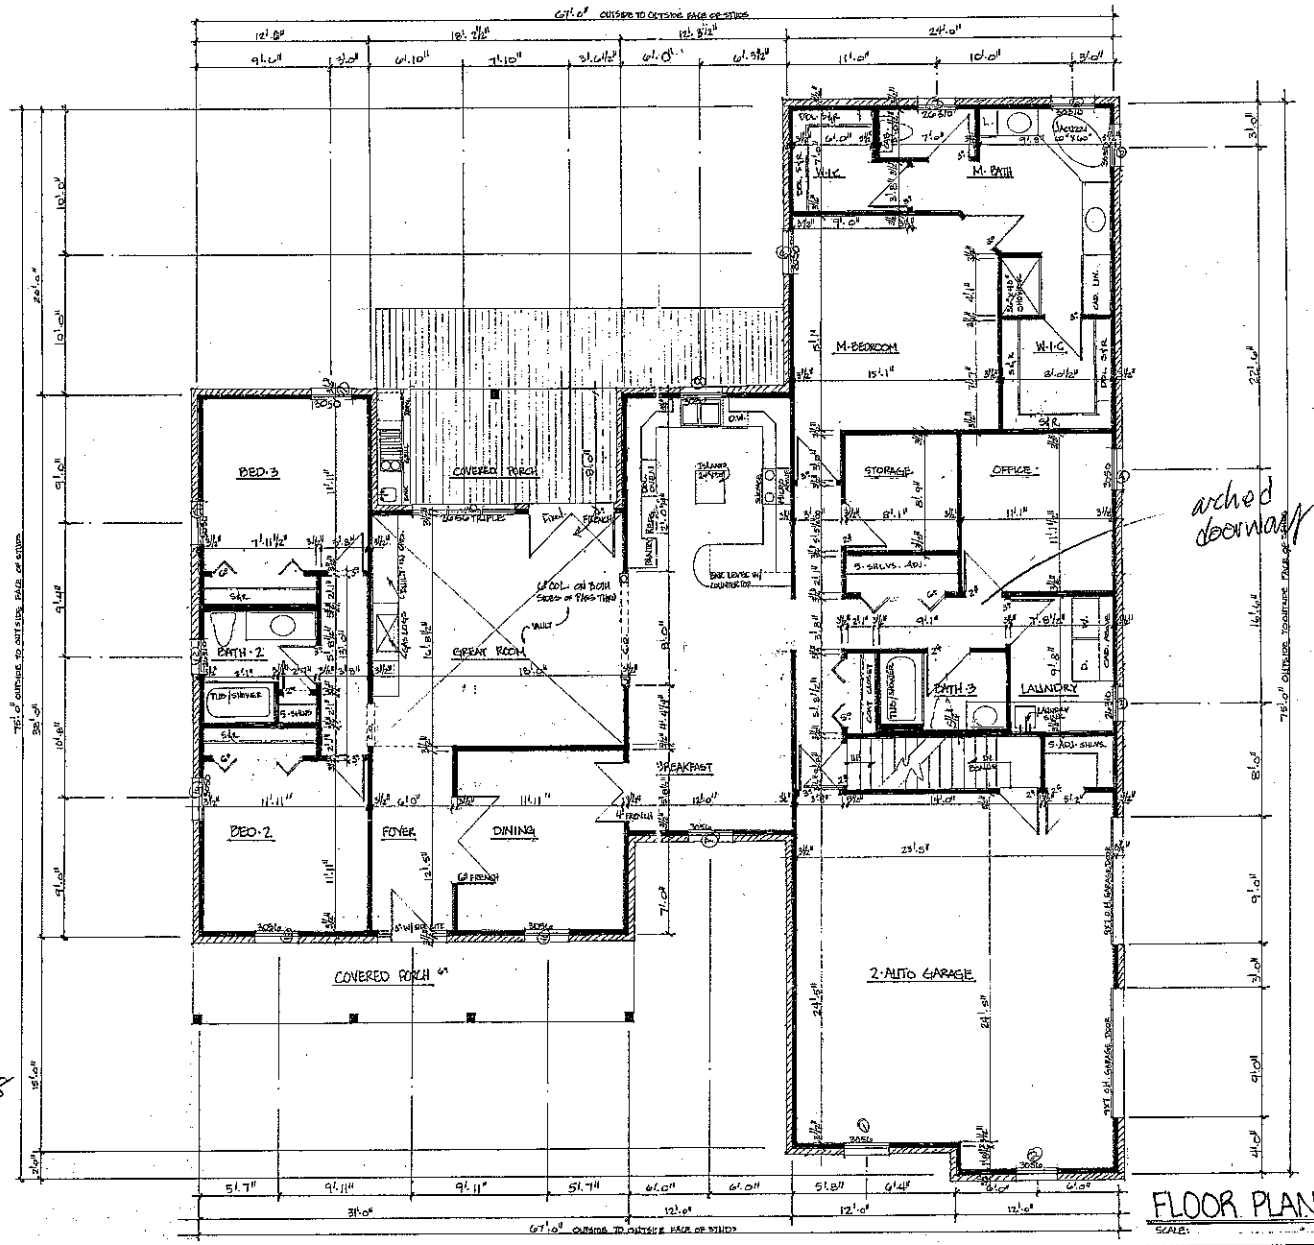


FLOOR PLAN

HEATED S.F. 2358

SCALE: 1/4"=1'-0"

Acknowledgement Of Plans Submittal ONLY!

Date 12-2-08

Date

A1	THE STEWART FAMILY
	FLOOR PLAN
	S.F. 2358
	SCALE: 1/4"=1'-0"
	DRAWN BY: KANASKA
	DATE: 1-10-08