
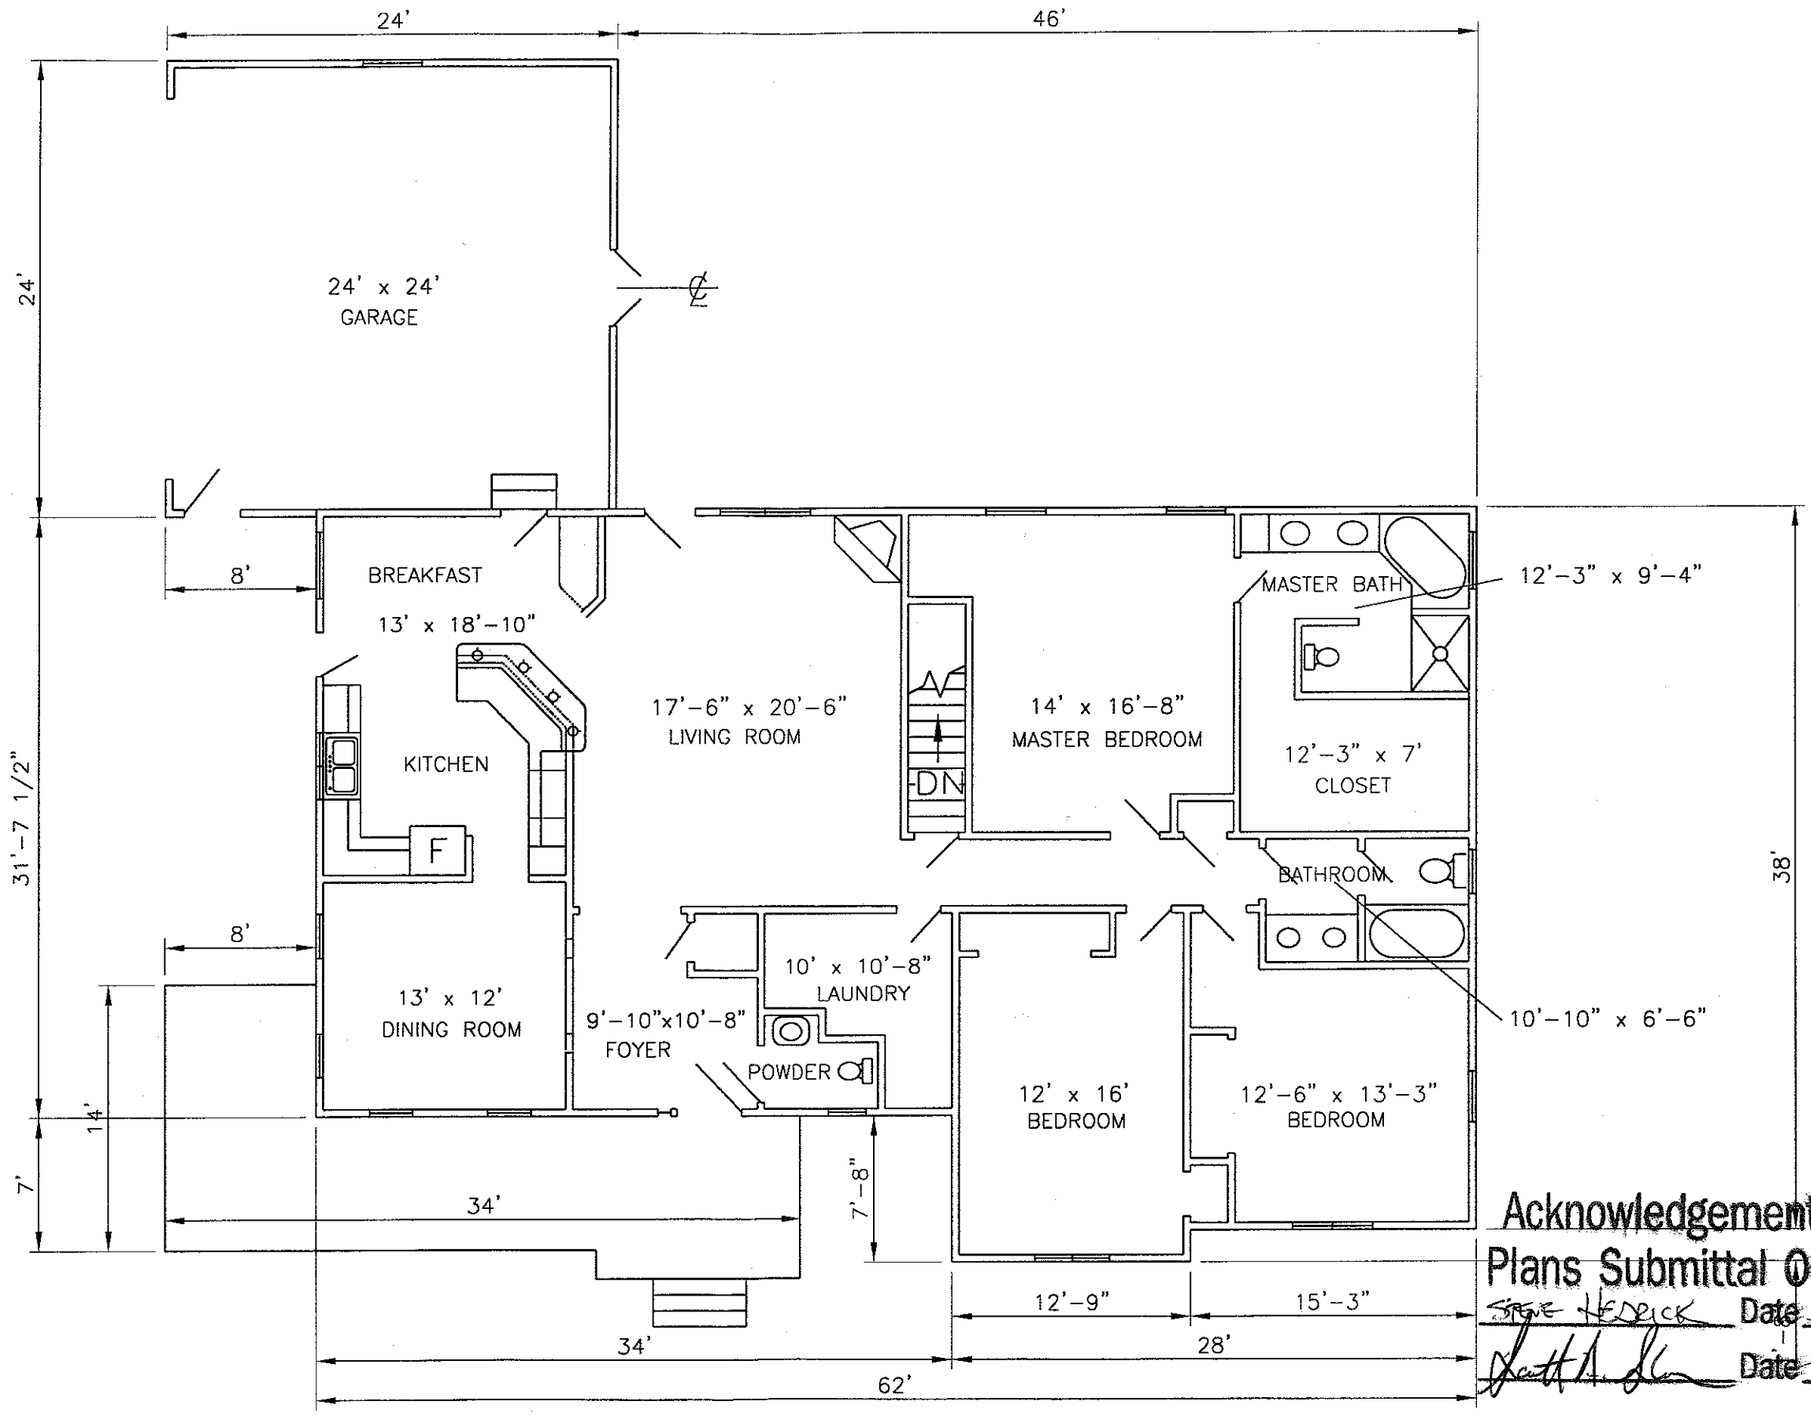


MAIN FLOOR PLAN
1/8" = 1'-0"

Acknowledgement Of Plans Submittal ONLY!
~~Steve Hedrick~~ Date 3-3-04
Date 3/3/04

Cornerstone Construction	DATE 2/14/04	REVISIONS -A-	TITLE 143 FOUR WINDS DR. (SLOAN)	SHEET NO. FP--01
	DWN BY SCOTT A. SLOAN	-B-	DWG.NO. MAIN FLOOR PLAN	
		-C-		

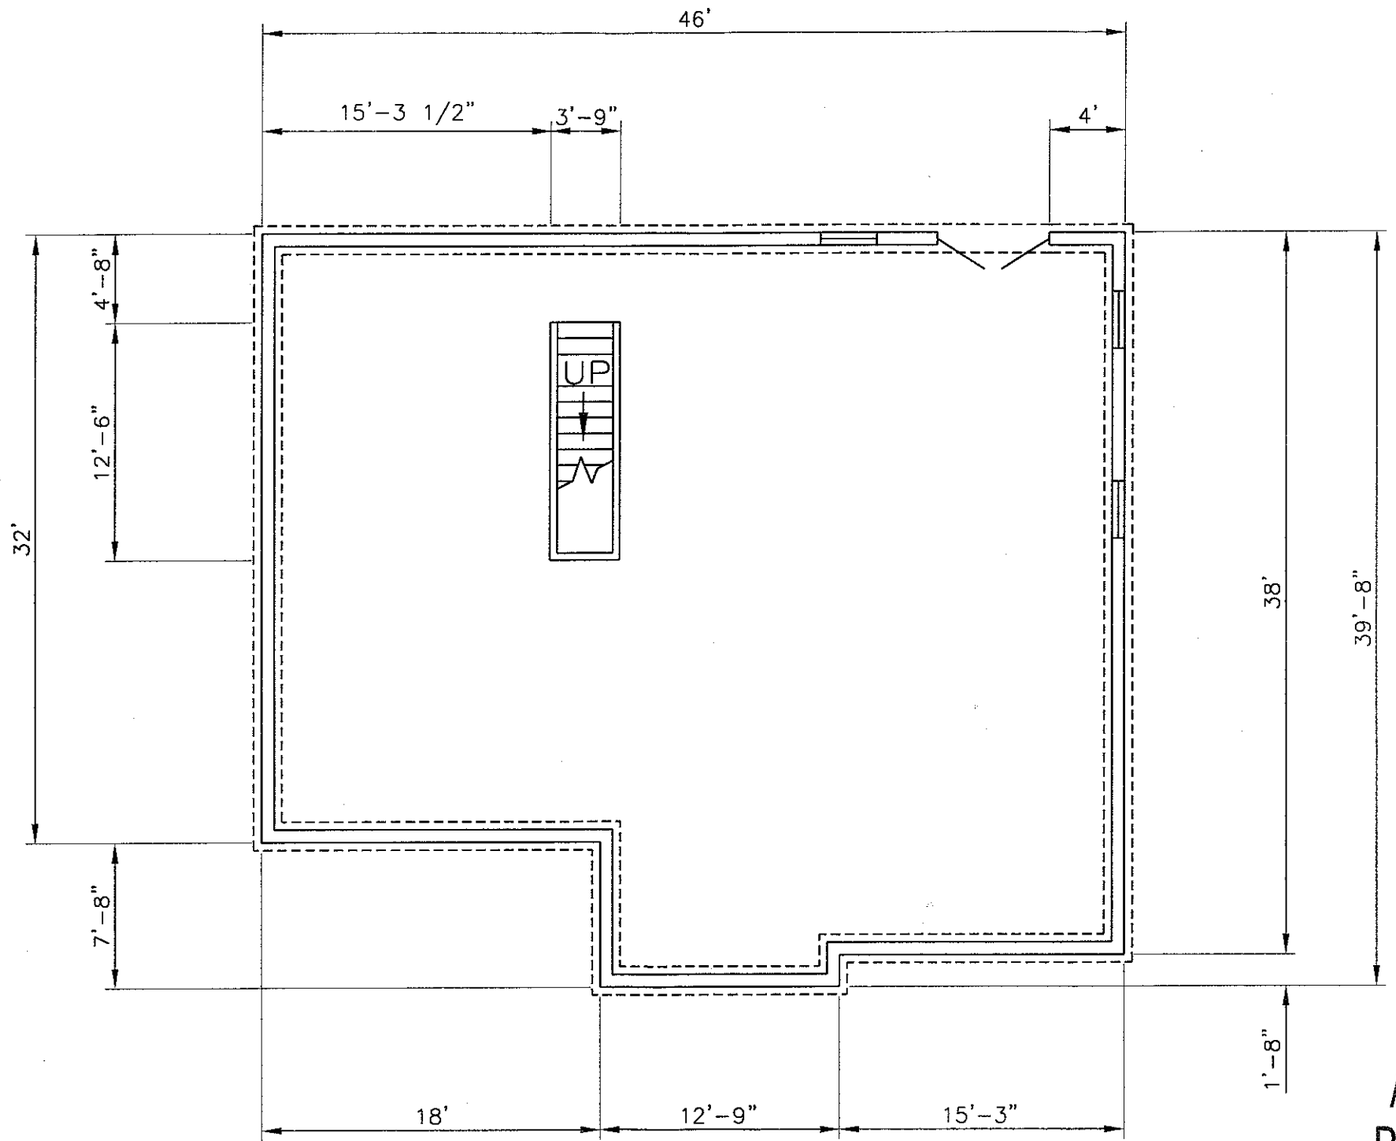

BASEMENT FLOOR PLAN

1/8" = 1'-0"

Acknowledgement Of Plans Submittal ONLY!

STEVE HEDRICK Date 3-3-04

Scott A. Sloan Date 3/3/04

Cornerstone Construction	DATE 2/14/04	REVISIONS -A-	TITLE 143 FOUR WINDS DR. (SLOAN)	SHEET NO. FP-02
	DWN BY SCOTT A. SLOAN	-B-	DWG.NO. BASEMENT FLOOR PLAN	
		-C-		