C1

IREDELL COUNTY HEALTH DEPARTMENT

STATESVILLE 704-878-5305 MOORESVILLE 704-664-5281

IMPROVEMENT PERMIT / AUTHORIZATION TO CONSTRUCT / OPERATION PERMIT / EXISTING SYSTEM INSPECTION

PERMIT# 138303 PIN# 4757572493 DATE 17 Oct. 06

OWNER OR APPLICANT BRAD Moffitt PHONE: Business 704-402-0828 Home

ADDRESS 2840 Amity Hill Rd. Statesville, N.C. 28677

LOCATION 226 Maple Creek Dr. Statesville, N.C. 28625

SUBDIVISION Maple Creek BLOCK / SECTION 1 LOT 5 LOT AREA 1.51 Ac. SITE CLASS. P3 DESIGN FLOW 360 gpd L.T.A.R. 0.3 gpd/ft²

Septic Tank: 1000 Gallons; STB 760-Short Date 9-5-06

Pump Tank: Gallons; PT Date

Pump Make: Model Serial No.

Nitrification Field: No Fields 1 Square Feet 1200 Linear Feet 240

No Lines 6 Trench Width 24" Max Trench Bottom Depth 36"

☑ New System ☐ Repair ☐ Expansion System Type: I II III IV V VI

System Description: 50% Reduction - Gravity

Repair System Description: 50% Reduction Pressure

Maintenance Agreement Required: ☐ Yes ☑ No

☑ House/Mod. Home ☐ Mobile Home ☐ Business ☐ Other

No. Bedrooms 3 No. Persons No. Employees

Water Supply: ☐ Individual ☑ Public ☐ Community


Gravel Depth N/A ☑ Gravity ☐ Pressure ☐ Slab ☐ Crawl Space ☑ Basement w/plumbing ☐ Basement wo/plumbing

Comments:/Conditions: Install Flow-divider Tee AND 2 D-Boxes. Follow Contours / Install 48 Panels in 6 equal length lines /

Comments:/Conditions: Filter (Black) / Foam - Space under

INITIAL SITE SKETCH

Approx. Scale 1" = 60'

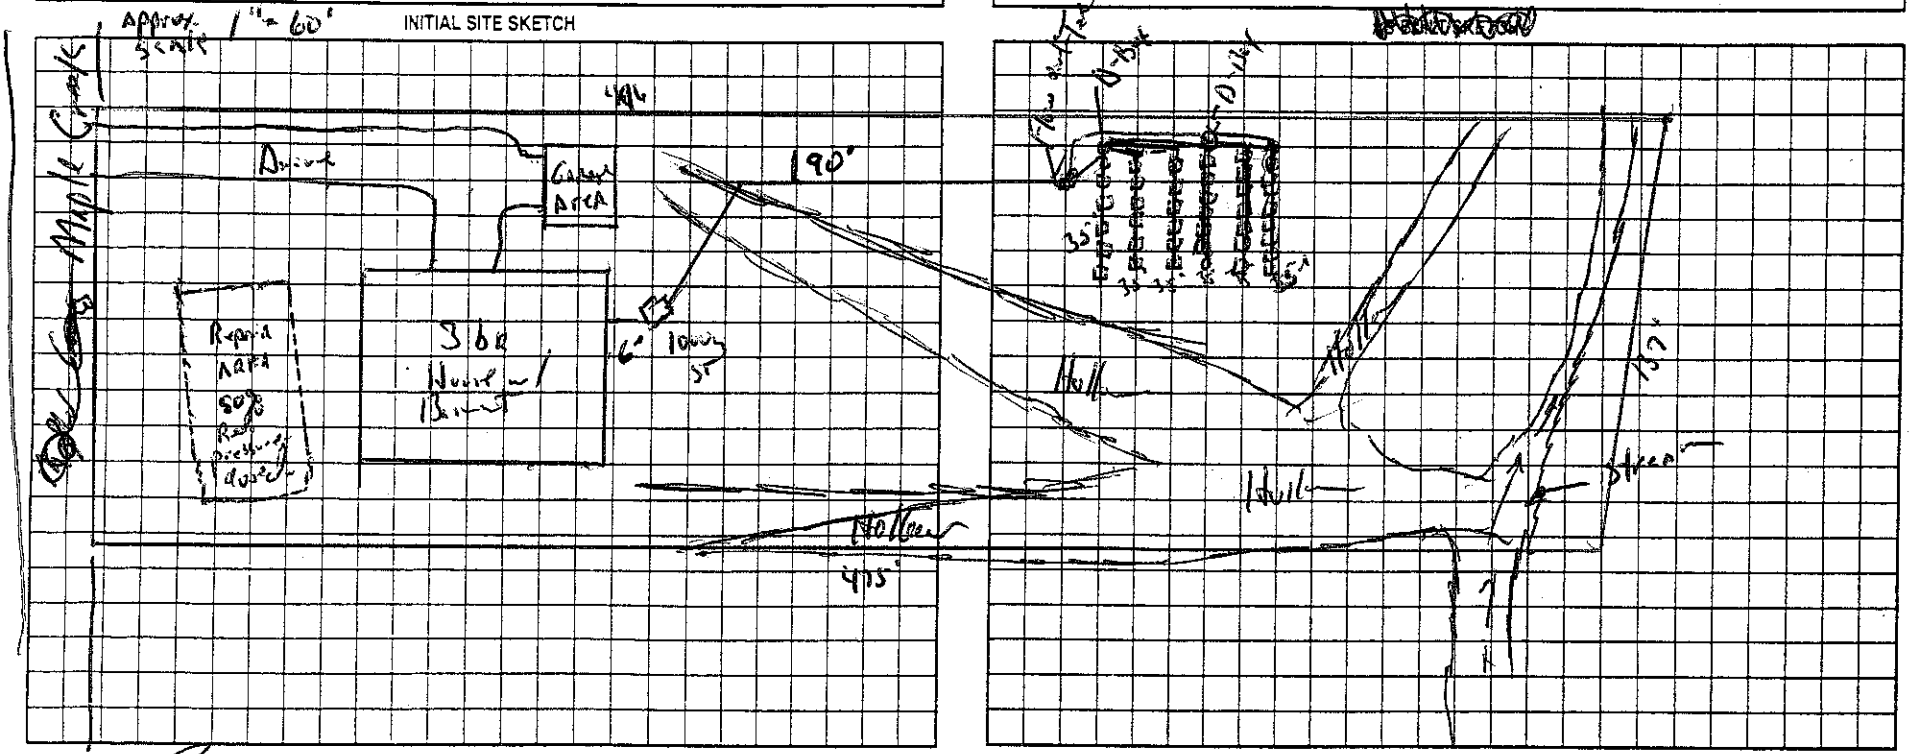

Permit can be suspended or revoked if any false information is supplied toward securing the permit/any unauthorized changes are made to the site/any unauthorized changes are made in the installation of the system. Improvement Permit with plat valid without expiration ☑ Improvement Permit with site plan valid for sixty months ☐ Authorization to Construct is valid for a period equal to that of Improvement Permit – not to exceed sixty months.

Signed: date

Improvement Permit by: R.S. date 17 Oct. 06

Authorization to Construct by: R.S. date 17 Oct. 06

Installed by: Randy Miller

Operation Permit by: date 11 May 07

Existing System Inspection by: date

HEALTH DEPT. COPY: WHITE OWNER COPY (FINAL): YELLOW OWNER COPY (INITIAL): PINK