
Approved 3 BEDROOM PLAN
UNFINISHED UPSTAIRS & BASEMENT

Acknowledgement Of
Plans Submittal ONLY!
Date 8-18-06
Date 8-22-06

JUN. 16. 2006-10:28AM CAROLINA BUILDING SOLUTIONS NO. 9105 P. 3

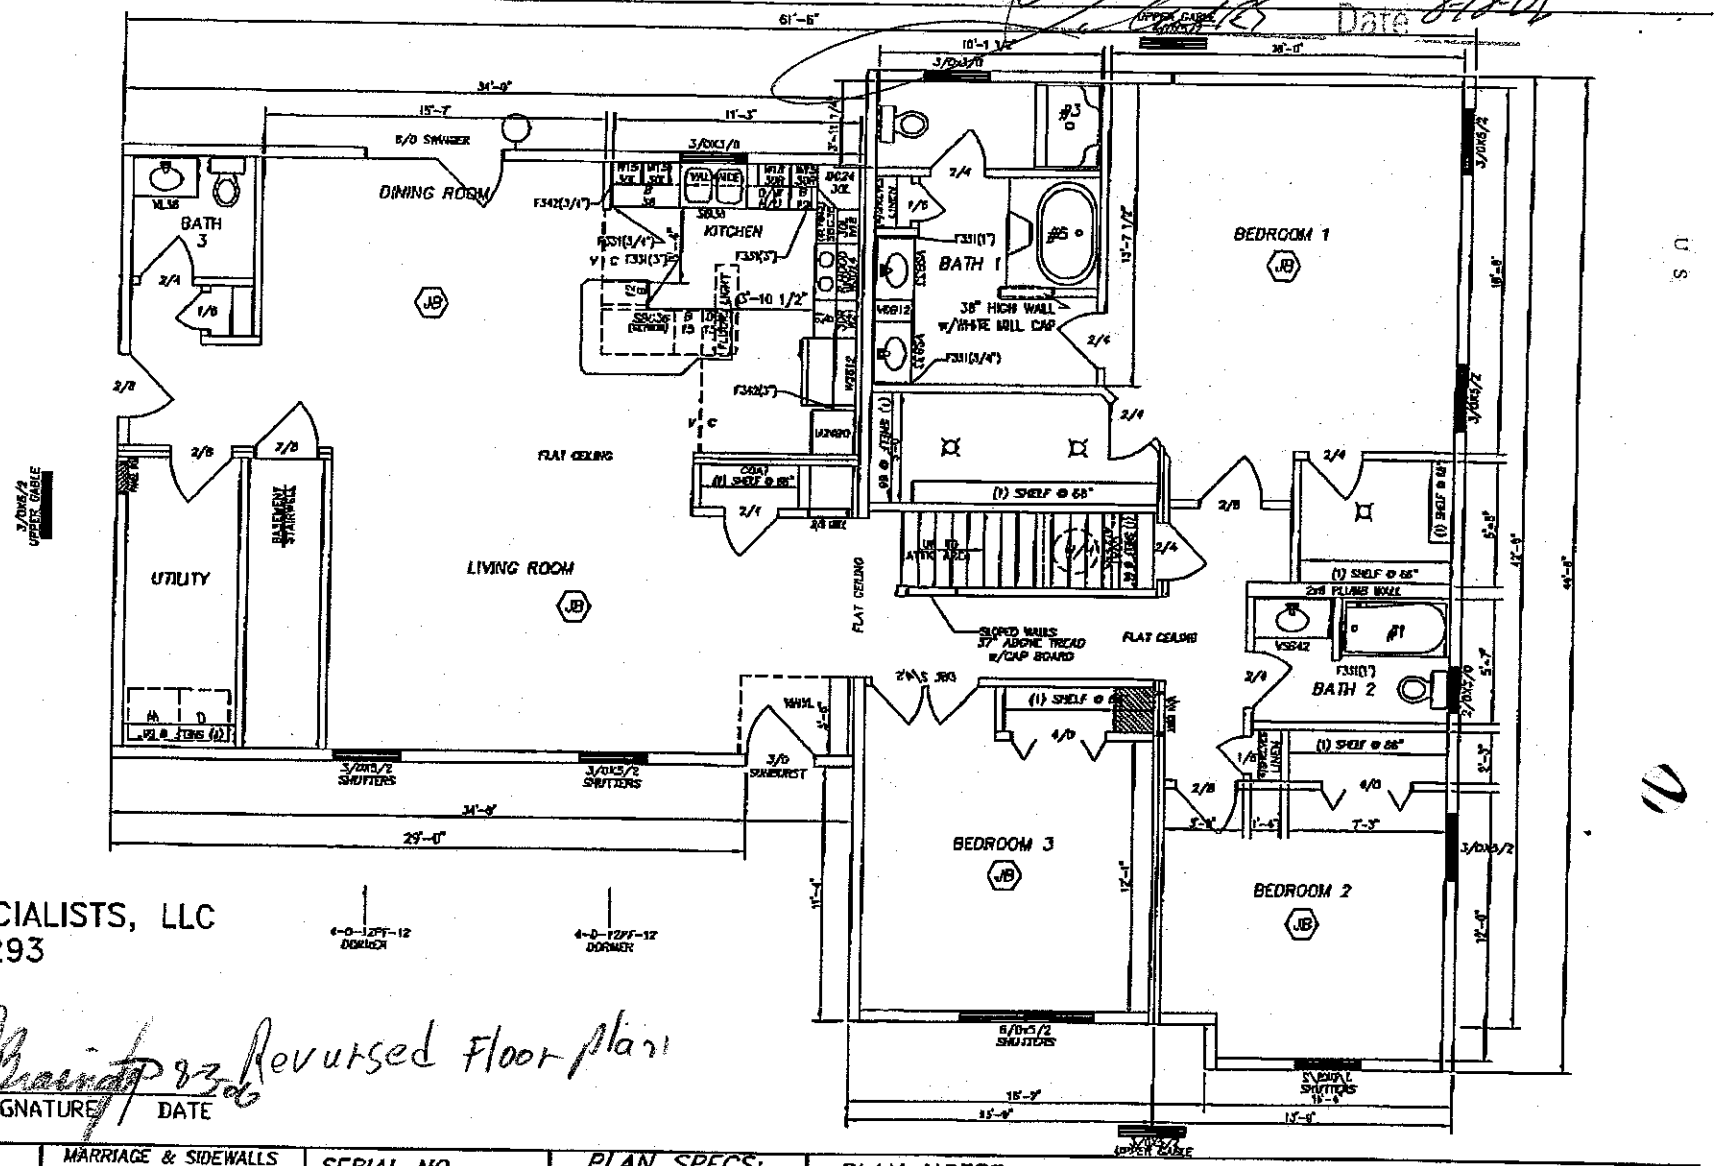

BUILDING SPECIALISTS, LLC
P-4293

Reversed Floor Plan

BUILDERS SIGNATURE / DATE

carolina building solutions INNOVATIVE HOME-BUILDING SYSTEMS www.cbsmods.com	MARRIAGE & SIDEWALLS MILLBROOK II BUILDER: RETAIL: 44'-8"x61'-6" SCALE: 3/16"=1'-0" CAPE COD	SERIAL NO. PROP NO. WIND ZONE (MPH) DEL.ST. CODE: DRWN: DATE:	PLAN SPECS: ROOF PITCH 12/12 ROOF CENTERS o.c. SIDE WALL HEIGHT EXTERIOR WALLS o.c. INTERIOR WALLS o.c.	PLAN NOTES: 1.) SEE JOB ORDER FOR ALL SPECIFICATIONS DO NOT BUILD FOUNDATION BY HOUSE DIMENSIONS REFER TO FOUNDATION PLAN FOR DIMENSIONS