
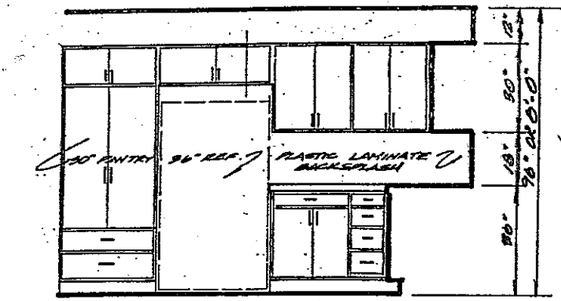


CABINET DETAILS

SCALE: 3/8" = 1'-0"

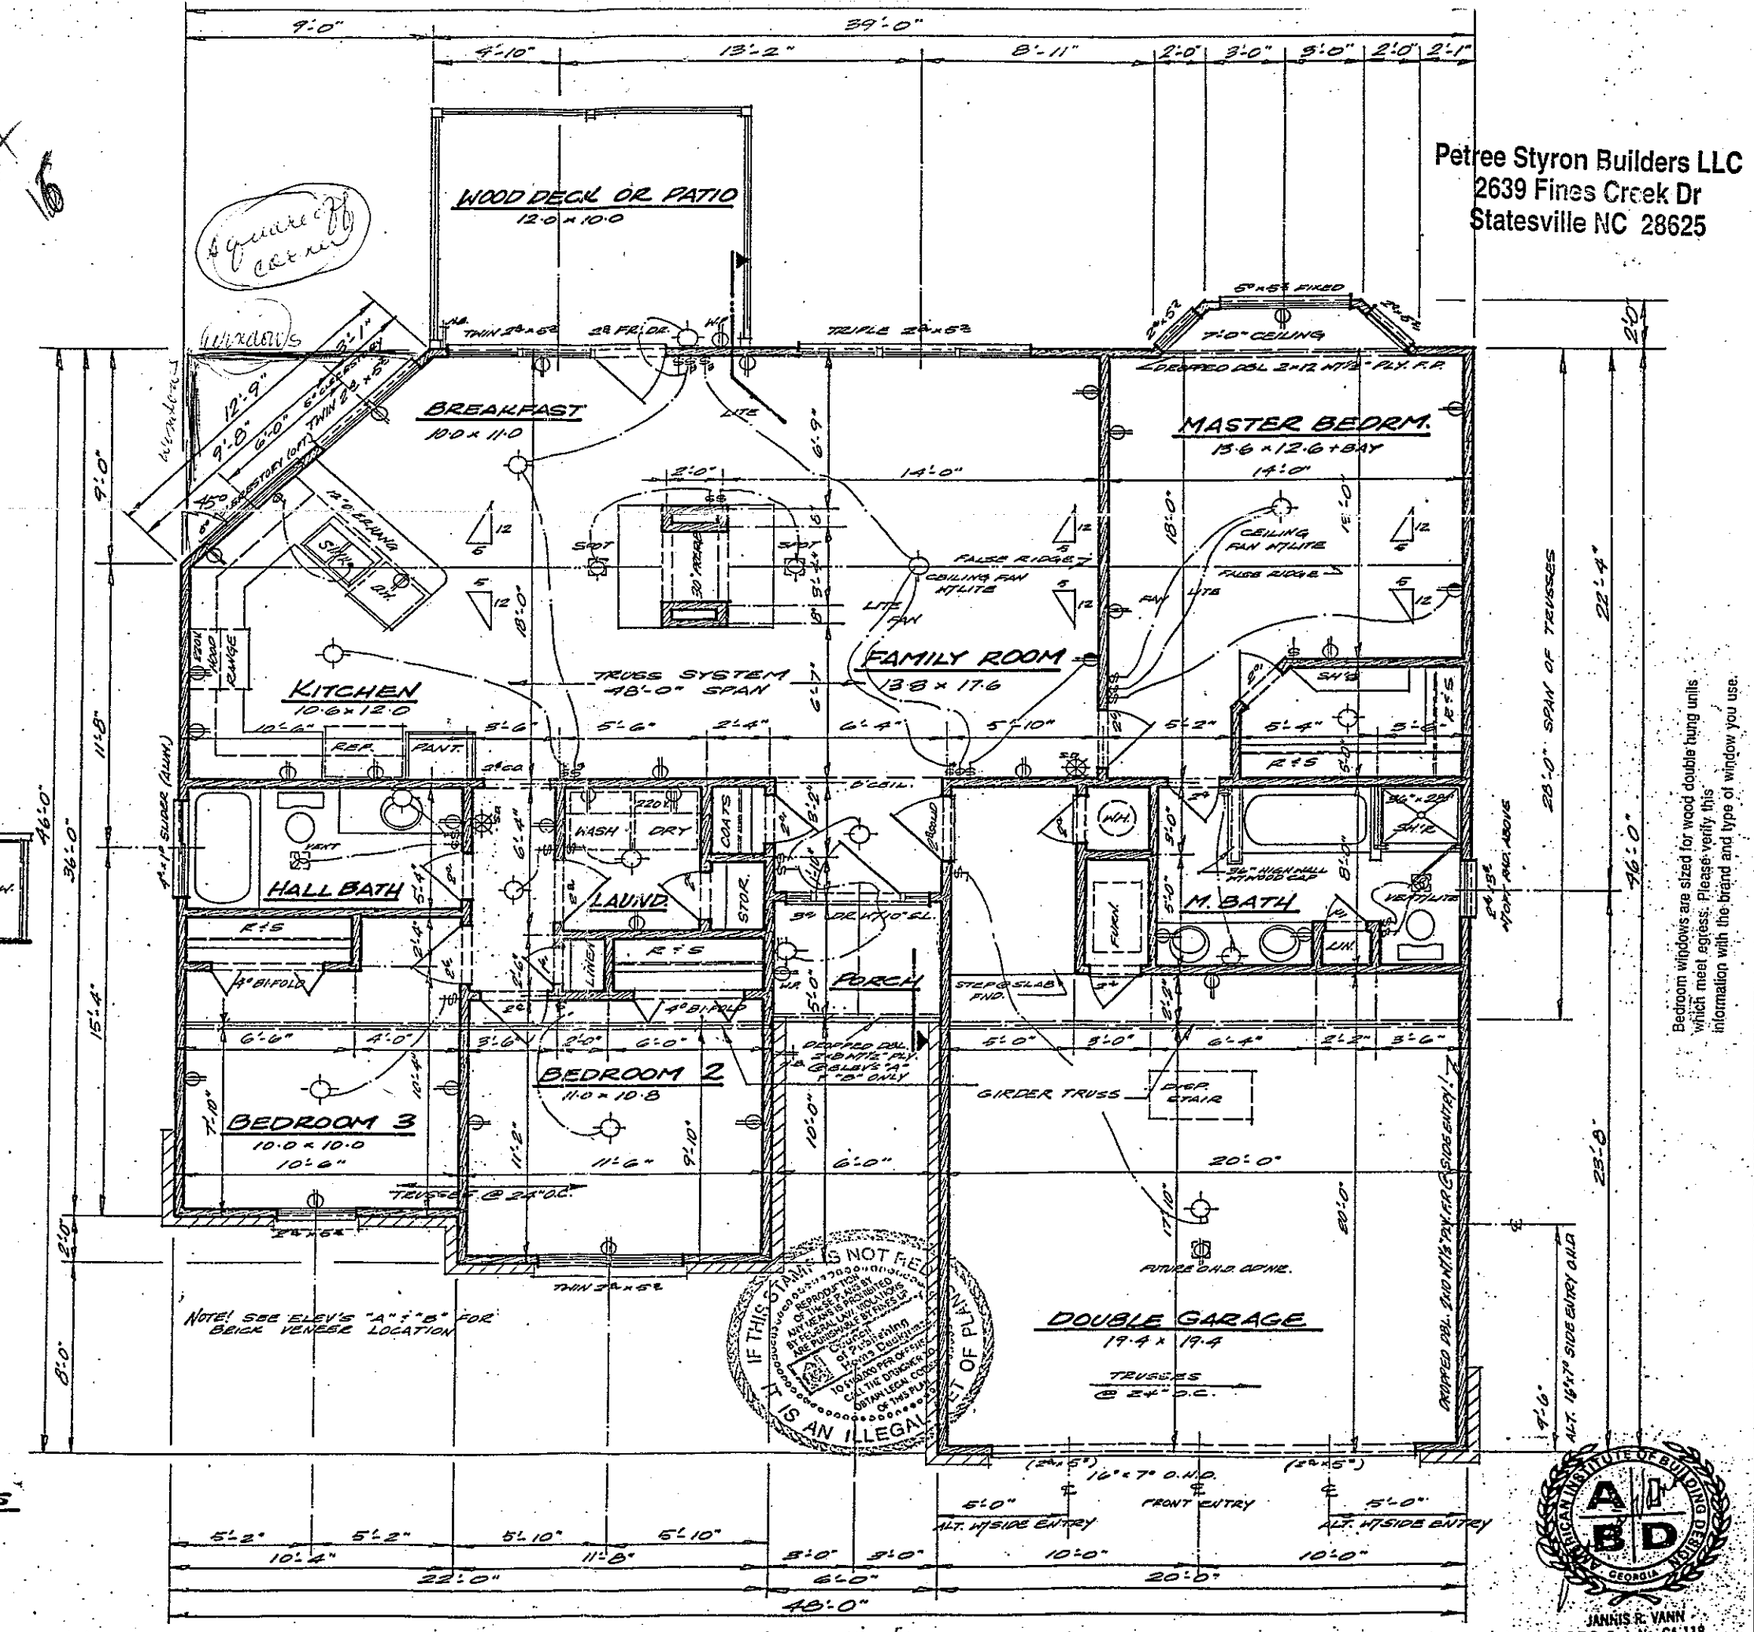

FIRST FLOOR PLAN NO. 1388

Petree Styron Builders LLC
2639 Fines Creek Dr
Statesville NC 28625

Bedroom windows are sized for wood double hung units which meet egress. Please verify this information with the brand and type of window you use.

IF THIS STAMP IS NOT RED IT IS AN ILLEGAL COPY
REPRODUCTION OF THIS PLAN BY ANY MEANS IS PROHIBITED BY FEDERAL LAW. VIOLATORS ARE PURSUED BY FIVE LP
Contact the Designer of This Building to Provide Permission to Reproduce This Plan. Call the Designer to Obtain Legal Copies of This Plan.

Jannis Vann & Associates, Inc.
6962 MAIN ST., SUITE 100 WOODSTOCK, GA 30188
DESIGNER: JANNIS VANN 404-928-0456
ST. A / WOODSTOCK, GA 30188
JANNIS R. VANN
P.B.D. Cert. No. GA-118

SHEET OF

© COPYRIGHT

DOBB REPROGRAPHICS MARIETTA