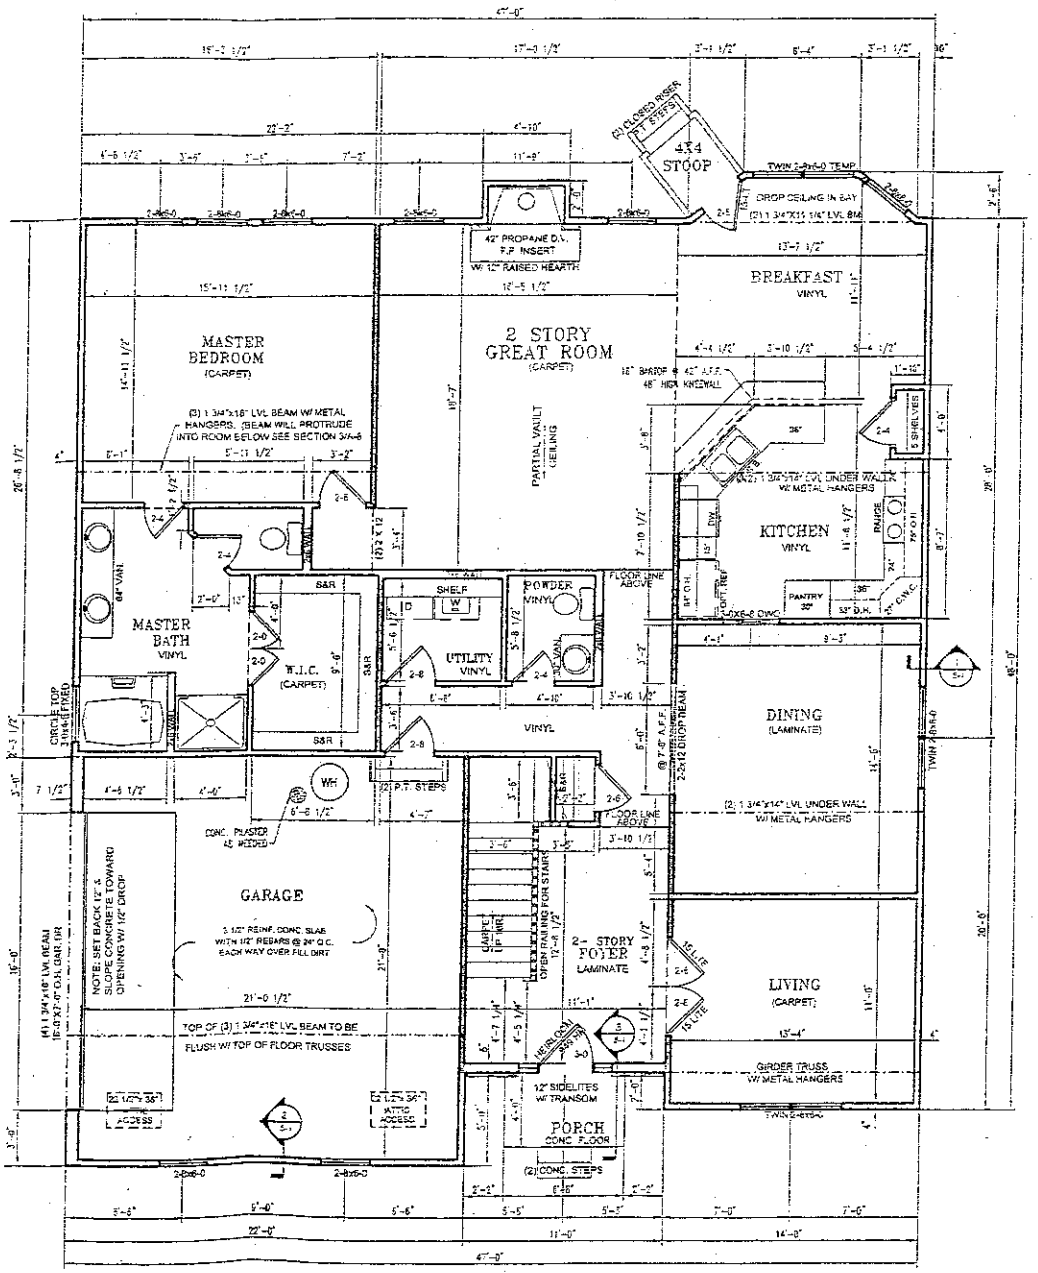


1 / A-3 FIRST FLOOR PLAN
SCALE: 1/8" = 1'-0"

LAYOUT FROM THIS CORNER

Angela Best, 9-27-08
SIGN / DATE

Tim Best 9-27-08
SIGN - DATE

PROPERTY OF AMERICA'S HOME PLACE INC.
© COPYRIGHT 1993
- ALL RIGHTS RESERVED -
NOTE: REGULATIONS OF COPYRIGHT WILL BE PROMULGATED TO THE FULLEST EXTENT OF THE LAW FOR THE UNAUTHORIZED USE OF THIS PLAN OR ANY PART THEREOF, INCLUDING BUT NOT LIMITED TO, ANY AND ALL VISUAL OR GRAPHIC REPRODUCTIONS, ALTERATIONS, MODIFICATIONS OR REVISIONS OF THIS PLAN, IN WHOLE OR IN PART. ANY PLAN PURCHASED FROM AMERICA'S HOME PLACE INC. OR ITS AUTHORIZED BLUEPRINTERS MAY BE MODIFIED FOR CONSTRUCTION PURPOSES ONLY AND (ONLY) FOR THE SITE FOR WHICH IT WAS ORIGINALLY PURCHASED. ANY OTHER USE OF THE PLAN IS STRICTLY PROHIBITED AND CONSTITUTES AN INFRINGEMENT OF COPYRIGHT LAWS.

AHP NO.	1010
FIRST FLOOR	1640
SECOND FLOOR	2685
TOTAL HEATED	2561
UNHEATED VOL.	1176
GARAGE	27
PORCH	27
REAR PORCH	16

THE ANNINGTON II PLAN
ANGELA & TIM BEST
BUILDER OFFICE STATESVILLE
BRUCE L. CONNERY INC.

DRAWN BY: JUSTIN FEISLER
SOLD BY: BUTCH WINGO
PREL/M DATE: 9-25-08
FINAL DATE:
REVISED:
SHEET NO. A-3 OF NINE

THIS PLAN IS FORMATED FOR 1/8" SCALE IF PRINTED ON 11" X 17" PAPER


Acknowledgement Of Plans Submittal ONLY!

STEVE HODRICK Date 10-14-08

Date 10-17-08

Angela Best 9-27-08
SIGN - DATE

Tim Best 9-27-08
SIGN - DATE

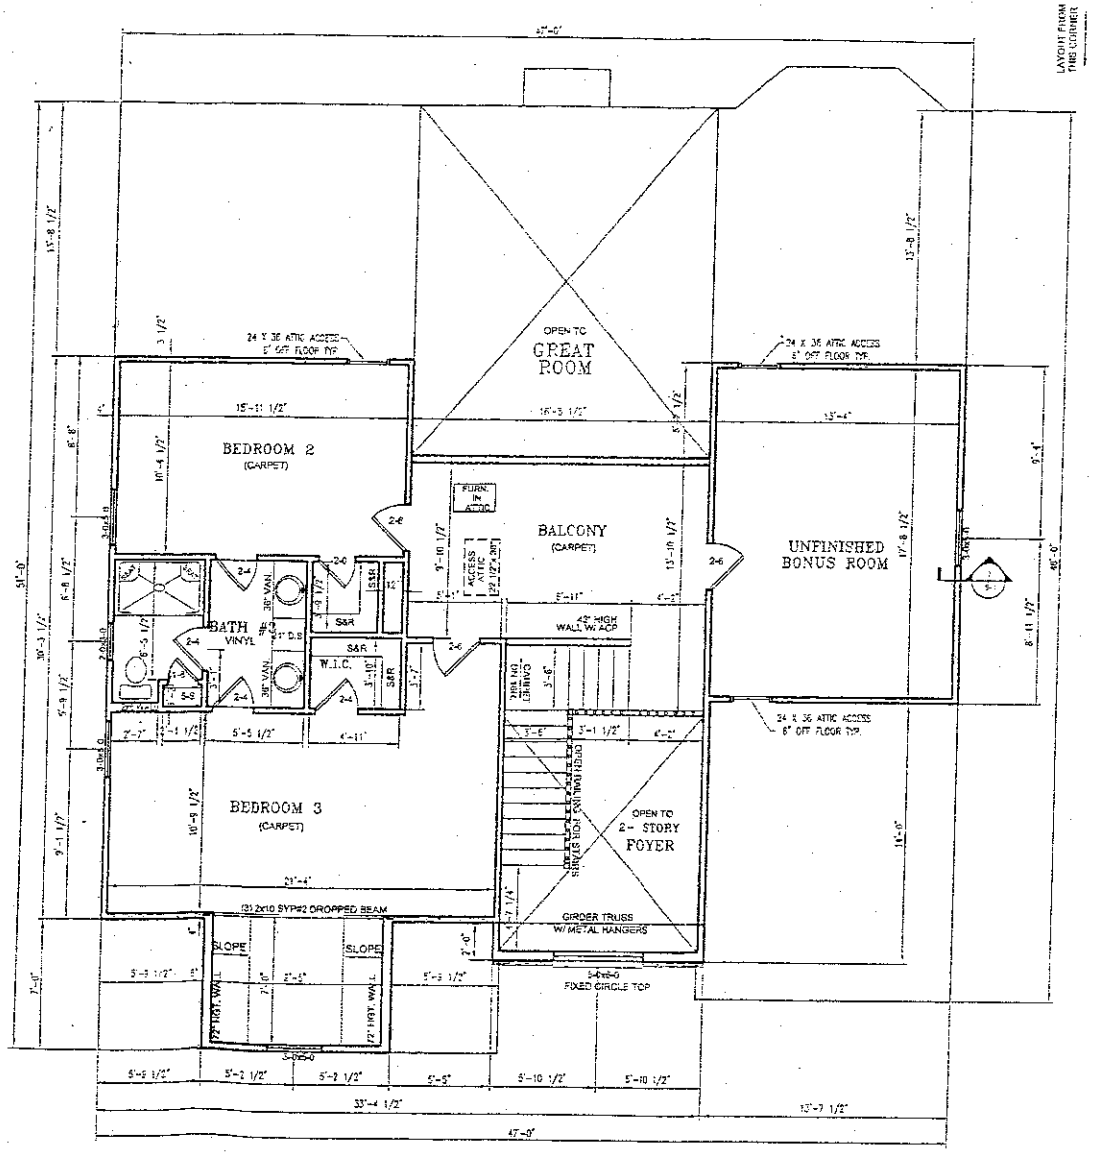

1 / A-4 SECOND FLOOR PLAN
SCALE: 1/8" = 1'-0"

THIS PLAN IS FORMATED FOR 1/8" SCALE
IF PRINTED ON 11" X 17" PAPER

PROPERTY OF AMERICA'S HOME PLACE INC.
© COPYRIGHT 1993
- ALL RIGHTS RESERVED -
NOTE: VIOLATION OF COPYRIGHT WILL BE PROSECUTED TO THE FULLEST EXTENT OF THE LAW.
THE USE OF THIS PLAN BY ANYONE OTHER THAN IN AGENT OF AMERICA'S HOME PLACE INC.
WITHOUT THE EXPRESSED WRITTEN CONSENT OF AMERICA'S HOME PLACE INC. IS STRICTLY
PROHIBITED AND SUBJECT TO LEGAL ACTION. ALL COPYRIGHT VIOLATORS SHALL BE
PROSECUTED TO THE FULLEST EXTENT OF THE LAW.
(800) 521-6338 (USA) (800) 361-3589 (CANADA)
PLANS@AHPBEST.COM

AREAS:	
FIRST FLOOR:	1515
SECOND FLOOR:	840
TOTAL HEATED:	2355
UNHEATED PATIO:	251
GARAGE:	476
FRONT PORCH:	27
REAR PORCH:	16

ANGELA & TIM BEST
THE NORTHRIDGE HOME PLAN
RECORD COUNTY, NC
BUILT IN OFFICE - SHAFTSVILLE

DRAWN BY: KRISTIN REBLER
SOLD BY: BUTCH WINGO
PREUM DATE: SEAL DATE: REVISED:
SHEET NO. A-4 OF NINE

Acknowledgement Of Plans Submittal ONLY!

Steve Hedrick Date 10-14-08

Date 10-17-08